



LEGEND

SITE BOUNDARY - 0.407ha
PROPOSED CAR PARKING - 17 NO. IN TOTAL
CYCLE PARKING 12 NO. IN TOTAL

DEMOLITIONS

DECORATIVE DUCKING STOOL JETTY SIGNAGE - DET.D
TOURIST INFORMATION DECORATIVE POST - DET.E

EXISTING LEVELS
+49.16
PROPOSED NEW LEVELS

HARDSTANDINGS

TARMAC ROAD/PARKING
CONCRETE FOOTPATH/ JETTY
EXISTING RIVER BANK AND VEGETATION TO BE MAINTAINED
CONCRETE PATH AND PARKING PAVES
CONCRETE PATIO PAVES
DROPPED KERB (DETAIL 4)


VEGETATION

PROPOSED MEADOW AND MANICURED LAWNS
PERENNIAL AND WILDFLOWER BED PLANTING

PROPOSED PARKLAND TREES
W - Willow
H - Holly
R - Rowan
B - Birch
A - Ash

PROPOSED SHRUBS AND BUSHES
1. Gorse
2. Hazel
3. Honeysuckle
4. Dog Rose
5. Spindle Elder
6. Wild Rose bush

PROPOSED SITE PLAN
SCALE 1:250

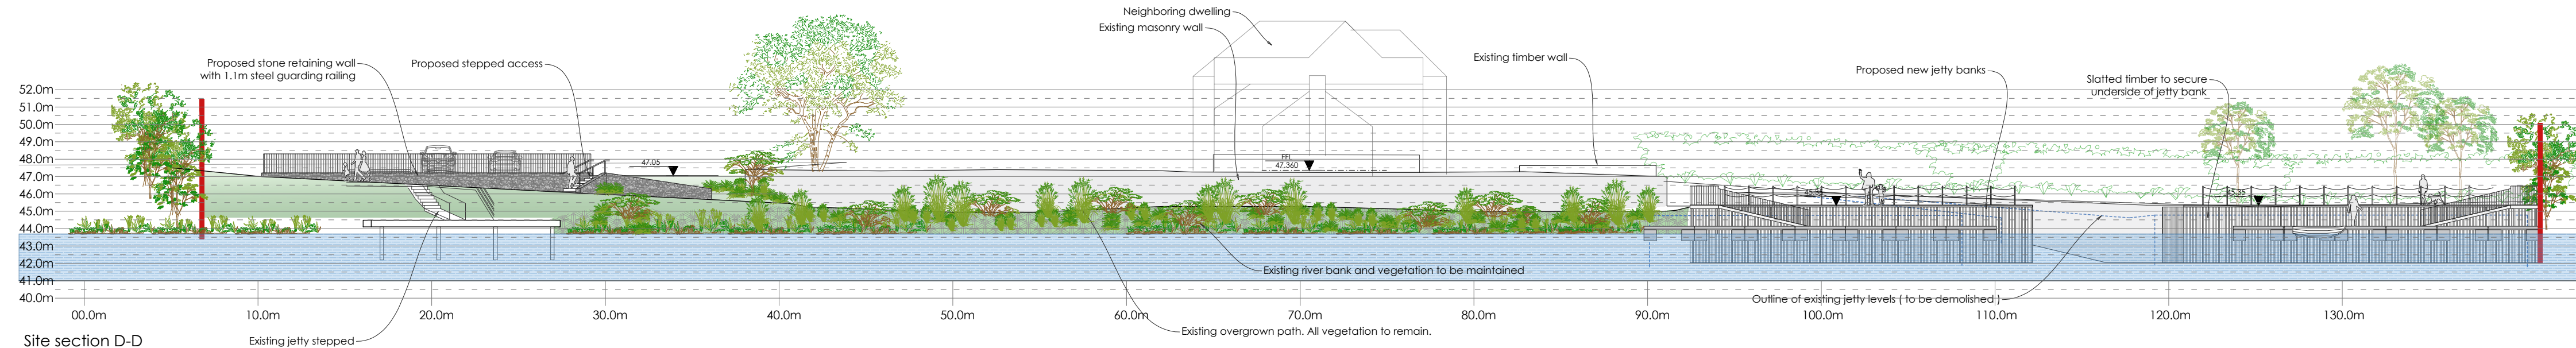

Site section D-D
Scale 1:250

craftstudio architecture Old Train Station, North Road, Monaghan, H18 YK54 T +353 (0) 47 71568 E info@craftstudio.ie W www.craftstudio.ie	Client: Cavan County Council	Project: Ducking Stools Belturbet	Scale: 1:50, 1:1000	Revision: E
	Address: Belturbet Co.Cavan	Drawing Title: Proposed Site Plan and Section	Date: 2026.10.19	
			File Name: 01 GA 25-28	