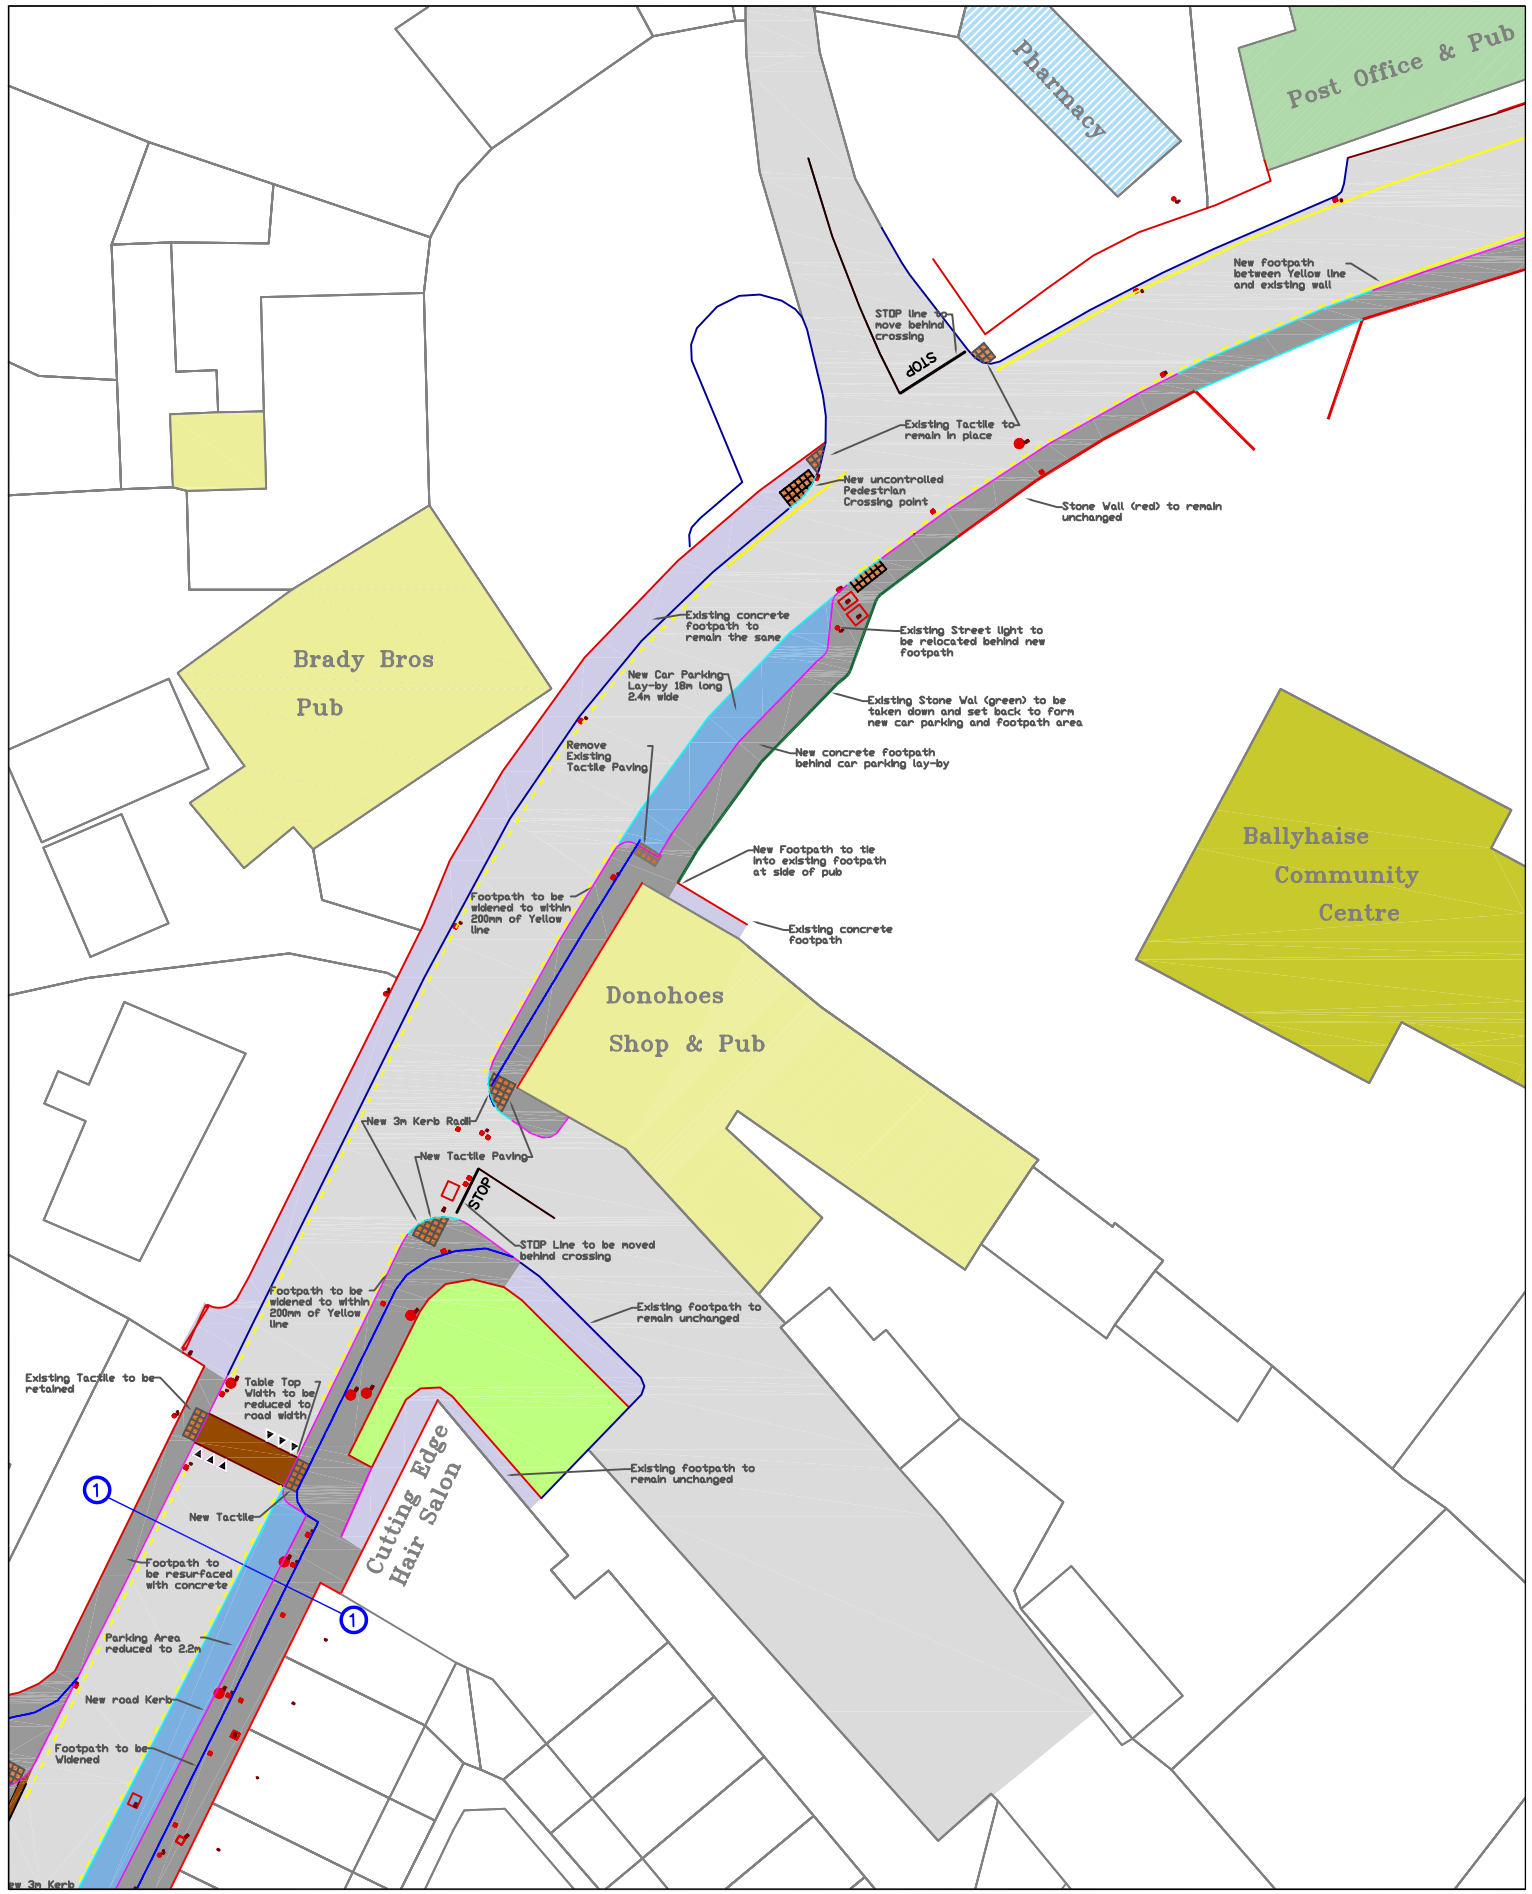

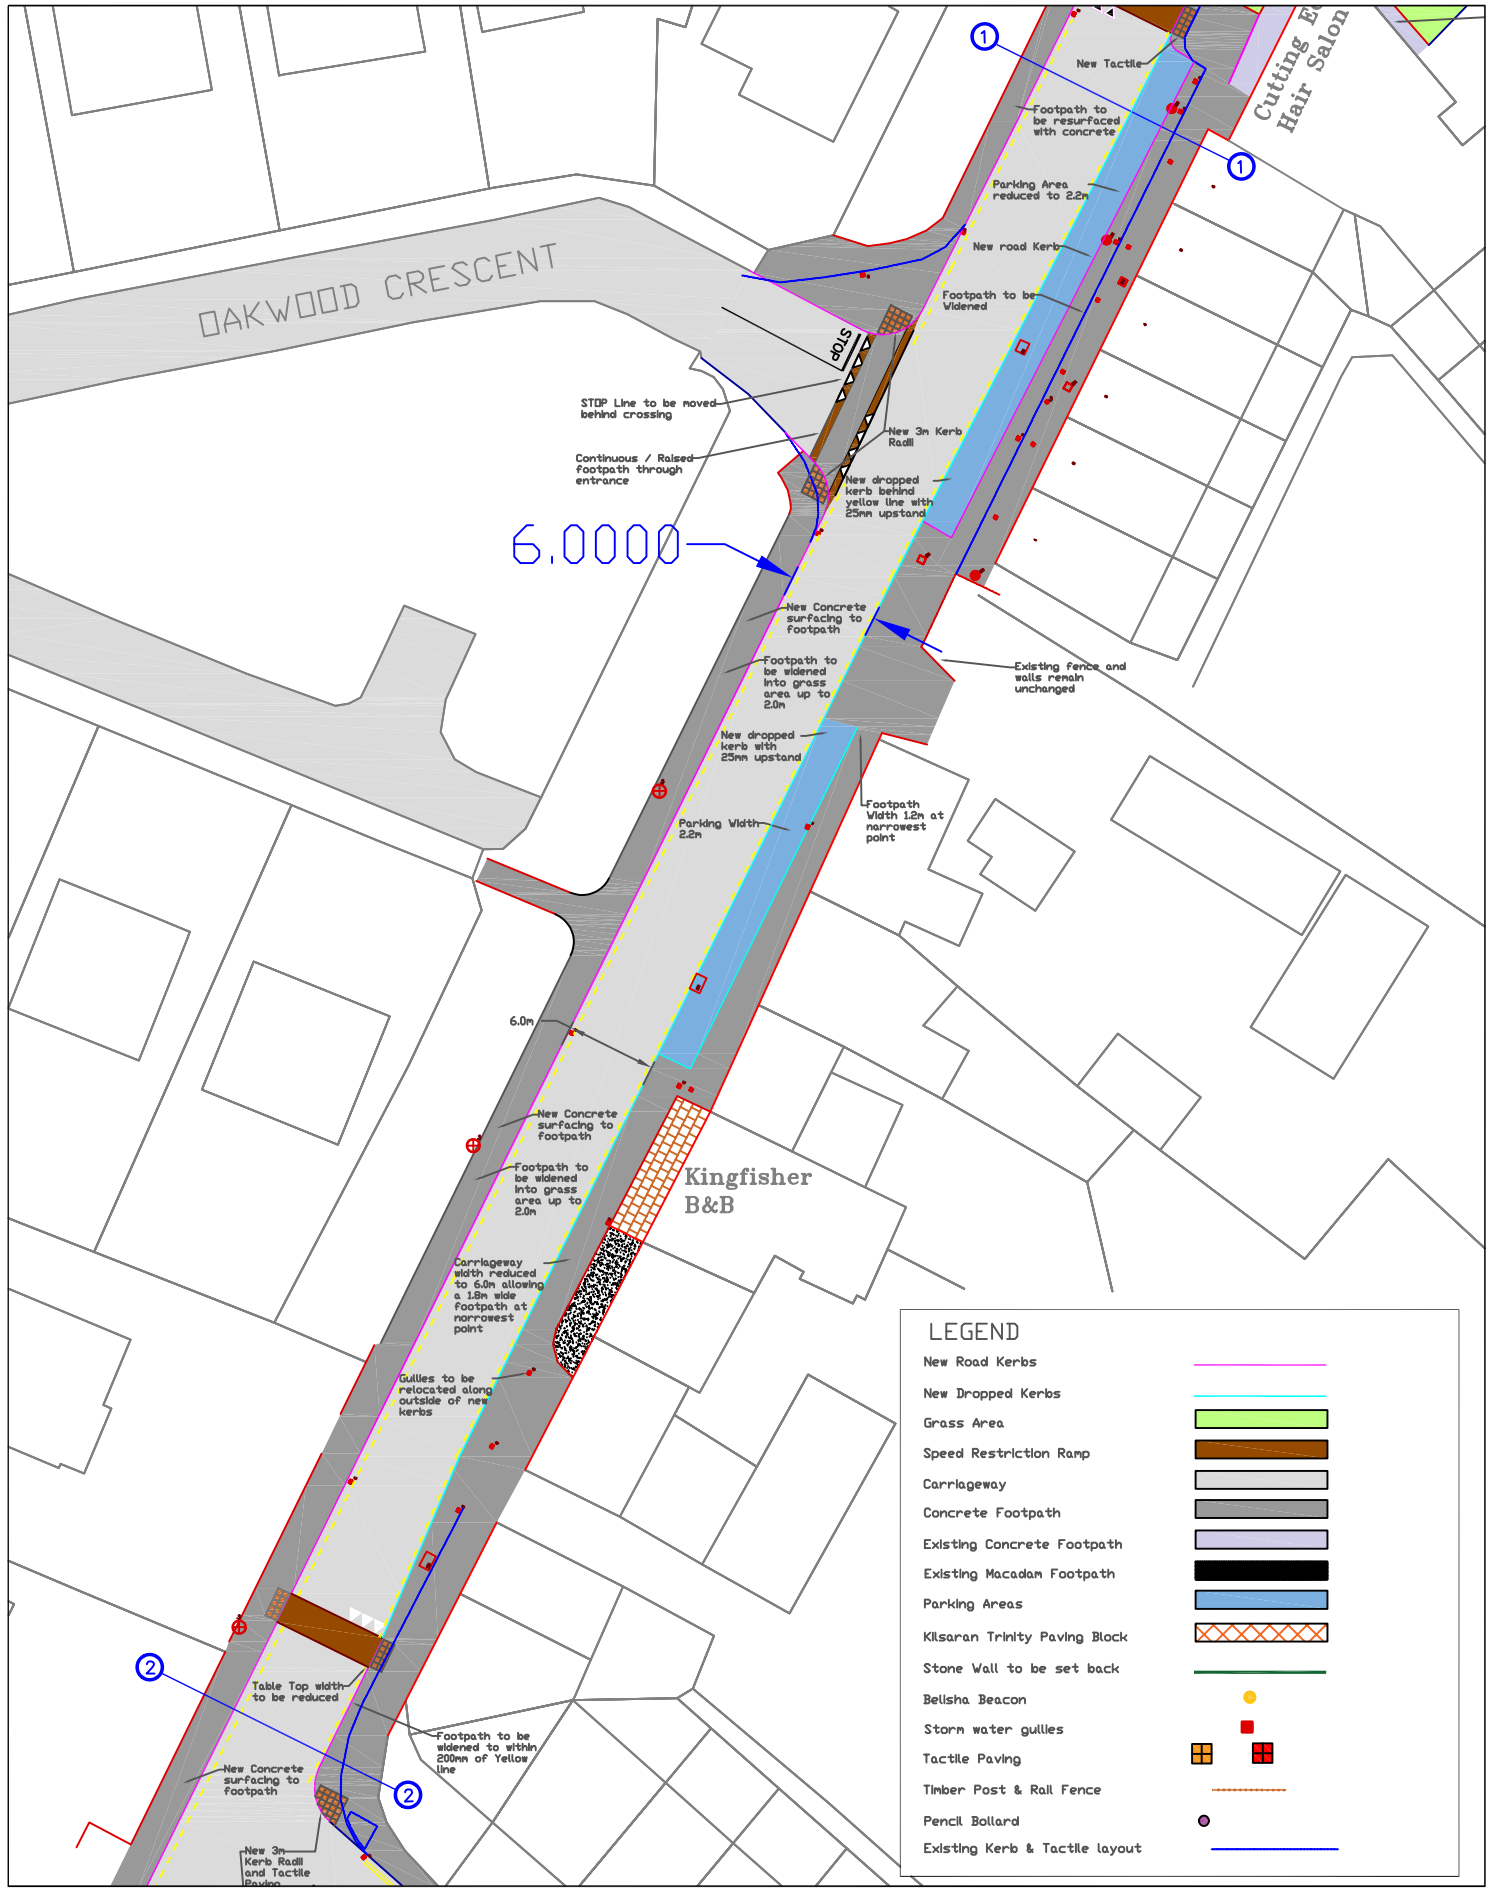

NTA
Údarás Náisiúnta Iompair
National Transport Authority

Cavan
Comhairle Contae an Chabháin
Cavan County Council

PADDY CONNAUGHTON
DIRECTOR OF SERVICES
ROADS AND INFRASTRUCTURE
CAVAN COUNTY COUNCIL
COURTHOUSE
FARNHAM ST.
CAVAN

Rev.	By	Date	Description
A	BC	April 2022	Draft Design Number 1
B	JS	July 2022	Draft Design Number 2

PROJECT : NTA ACTIVE TRAVEL @ BALLYHAISE		
COMPONENT: PROPOSED NEW FOOTPATHS AND JUNCTION TIGHTENING		
TITLE: From Post Office to Gala Shop		
Designed By: B.C	File Location:	CONTRACT/NTA/ 2022/0002
Drawn By: B.C.	Scale: 1:250 @ A1	
Checked By: O.M.	Date: April 2022	