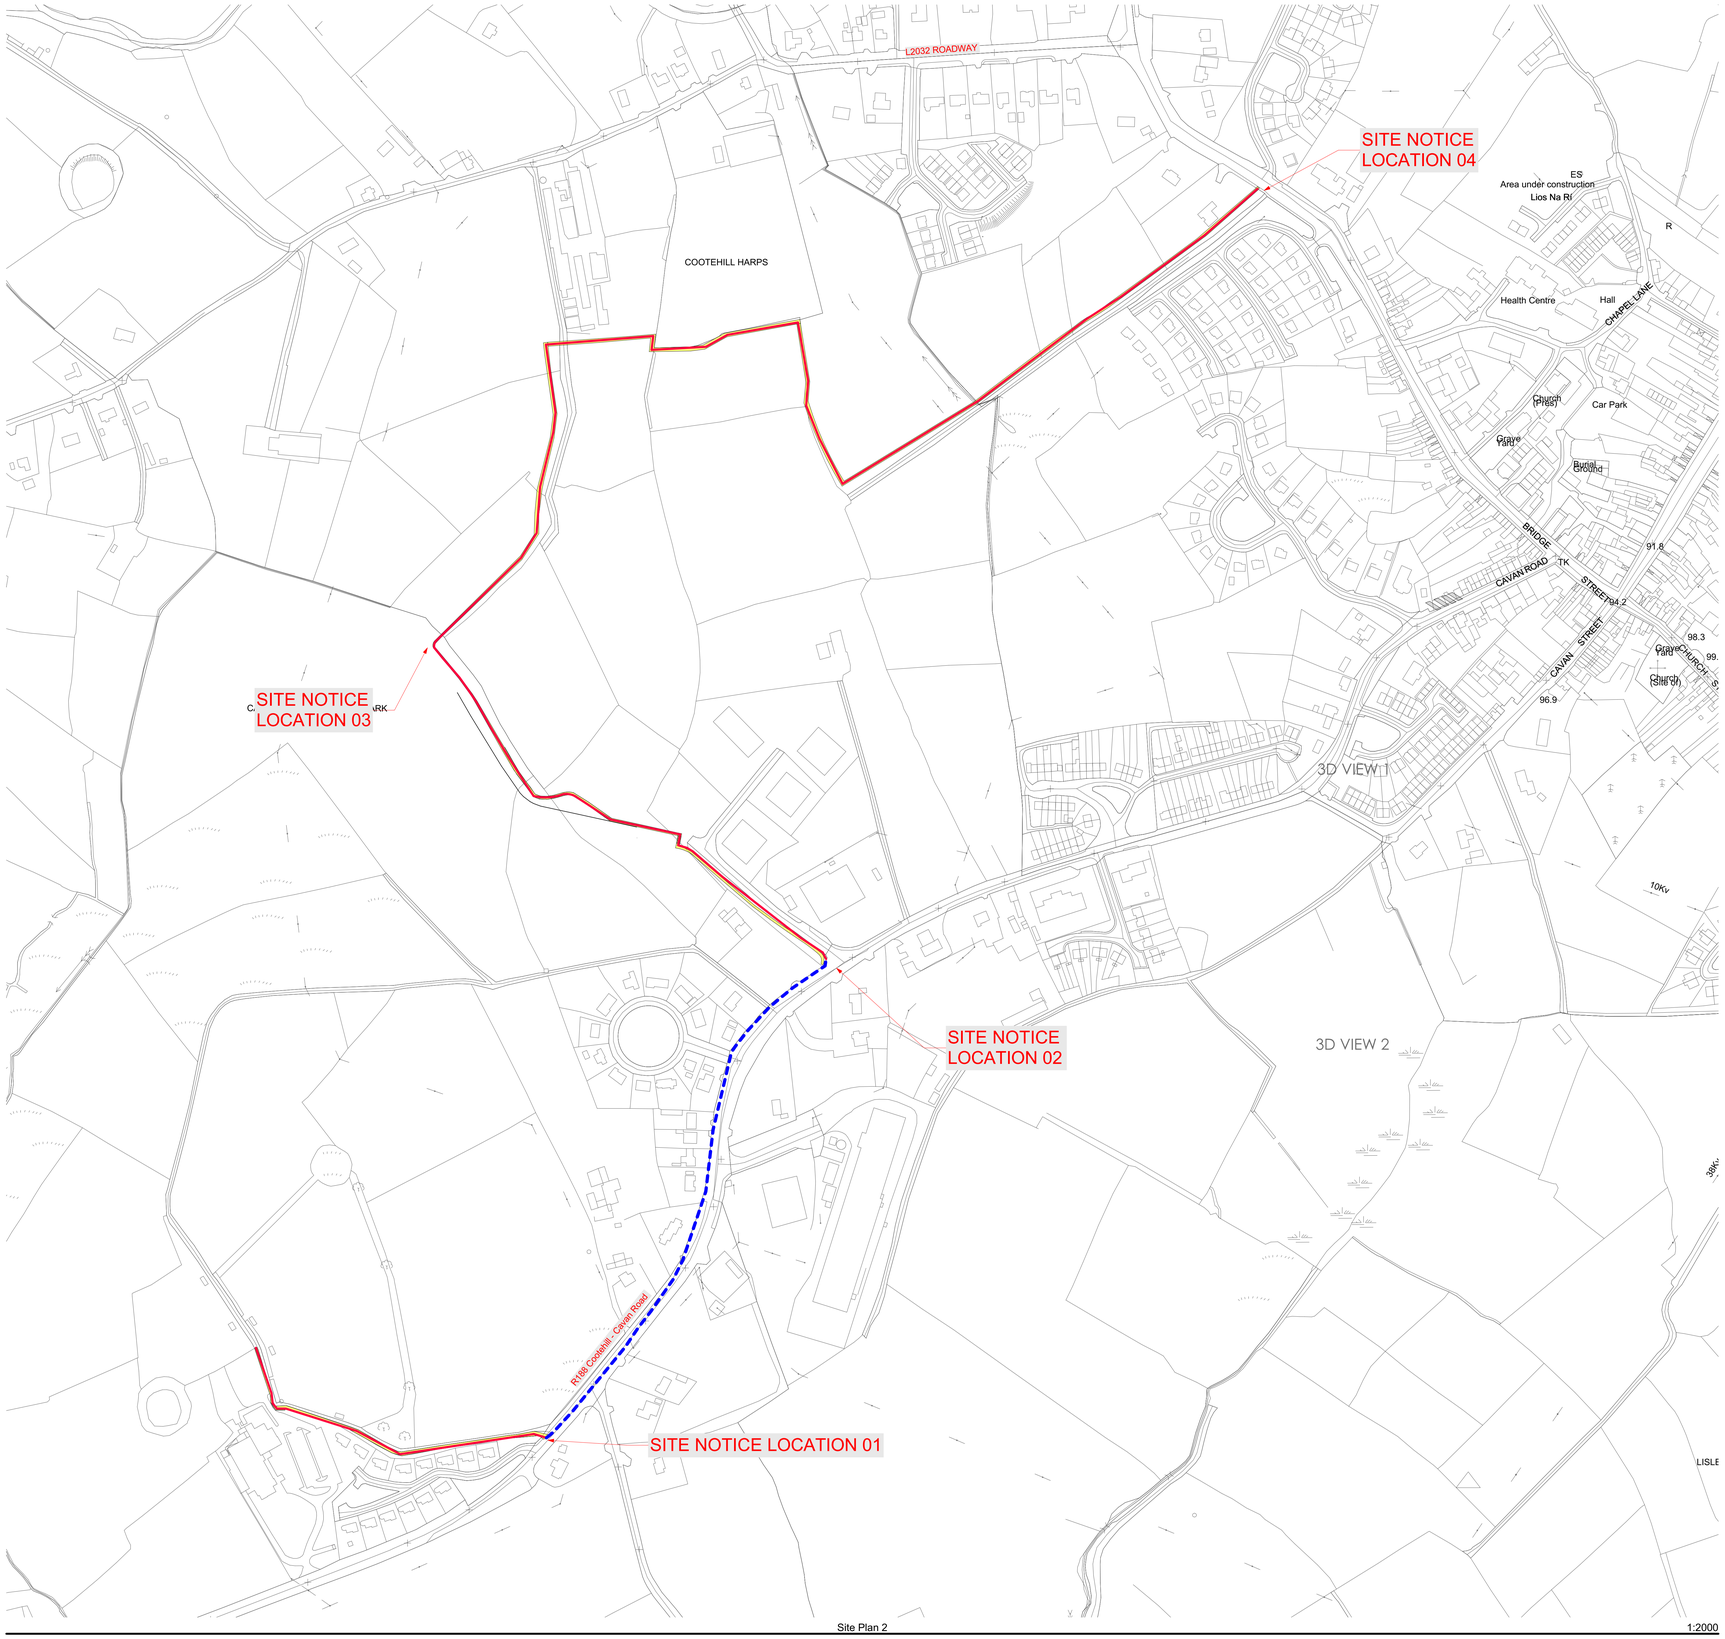

Proposed cycling and pedestrian routes,
Errigal, Cornacarrow, Magheranure,
Cootehill, Co. Cavan

Planning Drawing: 21164-502-P-01

November 2021
Drawn by: M.Magee

N

C O O T E H I L L CYCLING / PEDESTRIAN ROUTE PROJECT
21164

Michael Fitzpatrick
ARCHITECTS

Cavan
Comhairle Contae an Chabháin
Cavan County Council