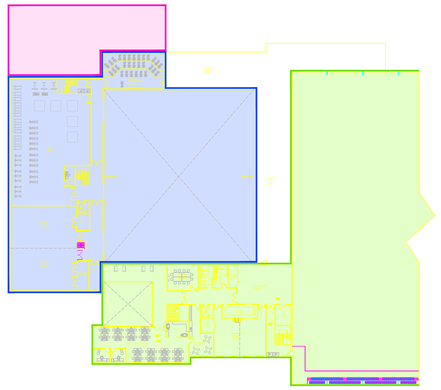

PHASE 1

PHASE 2

PHASE 3 - Potential Future Development

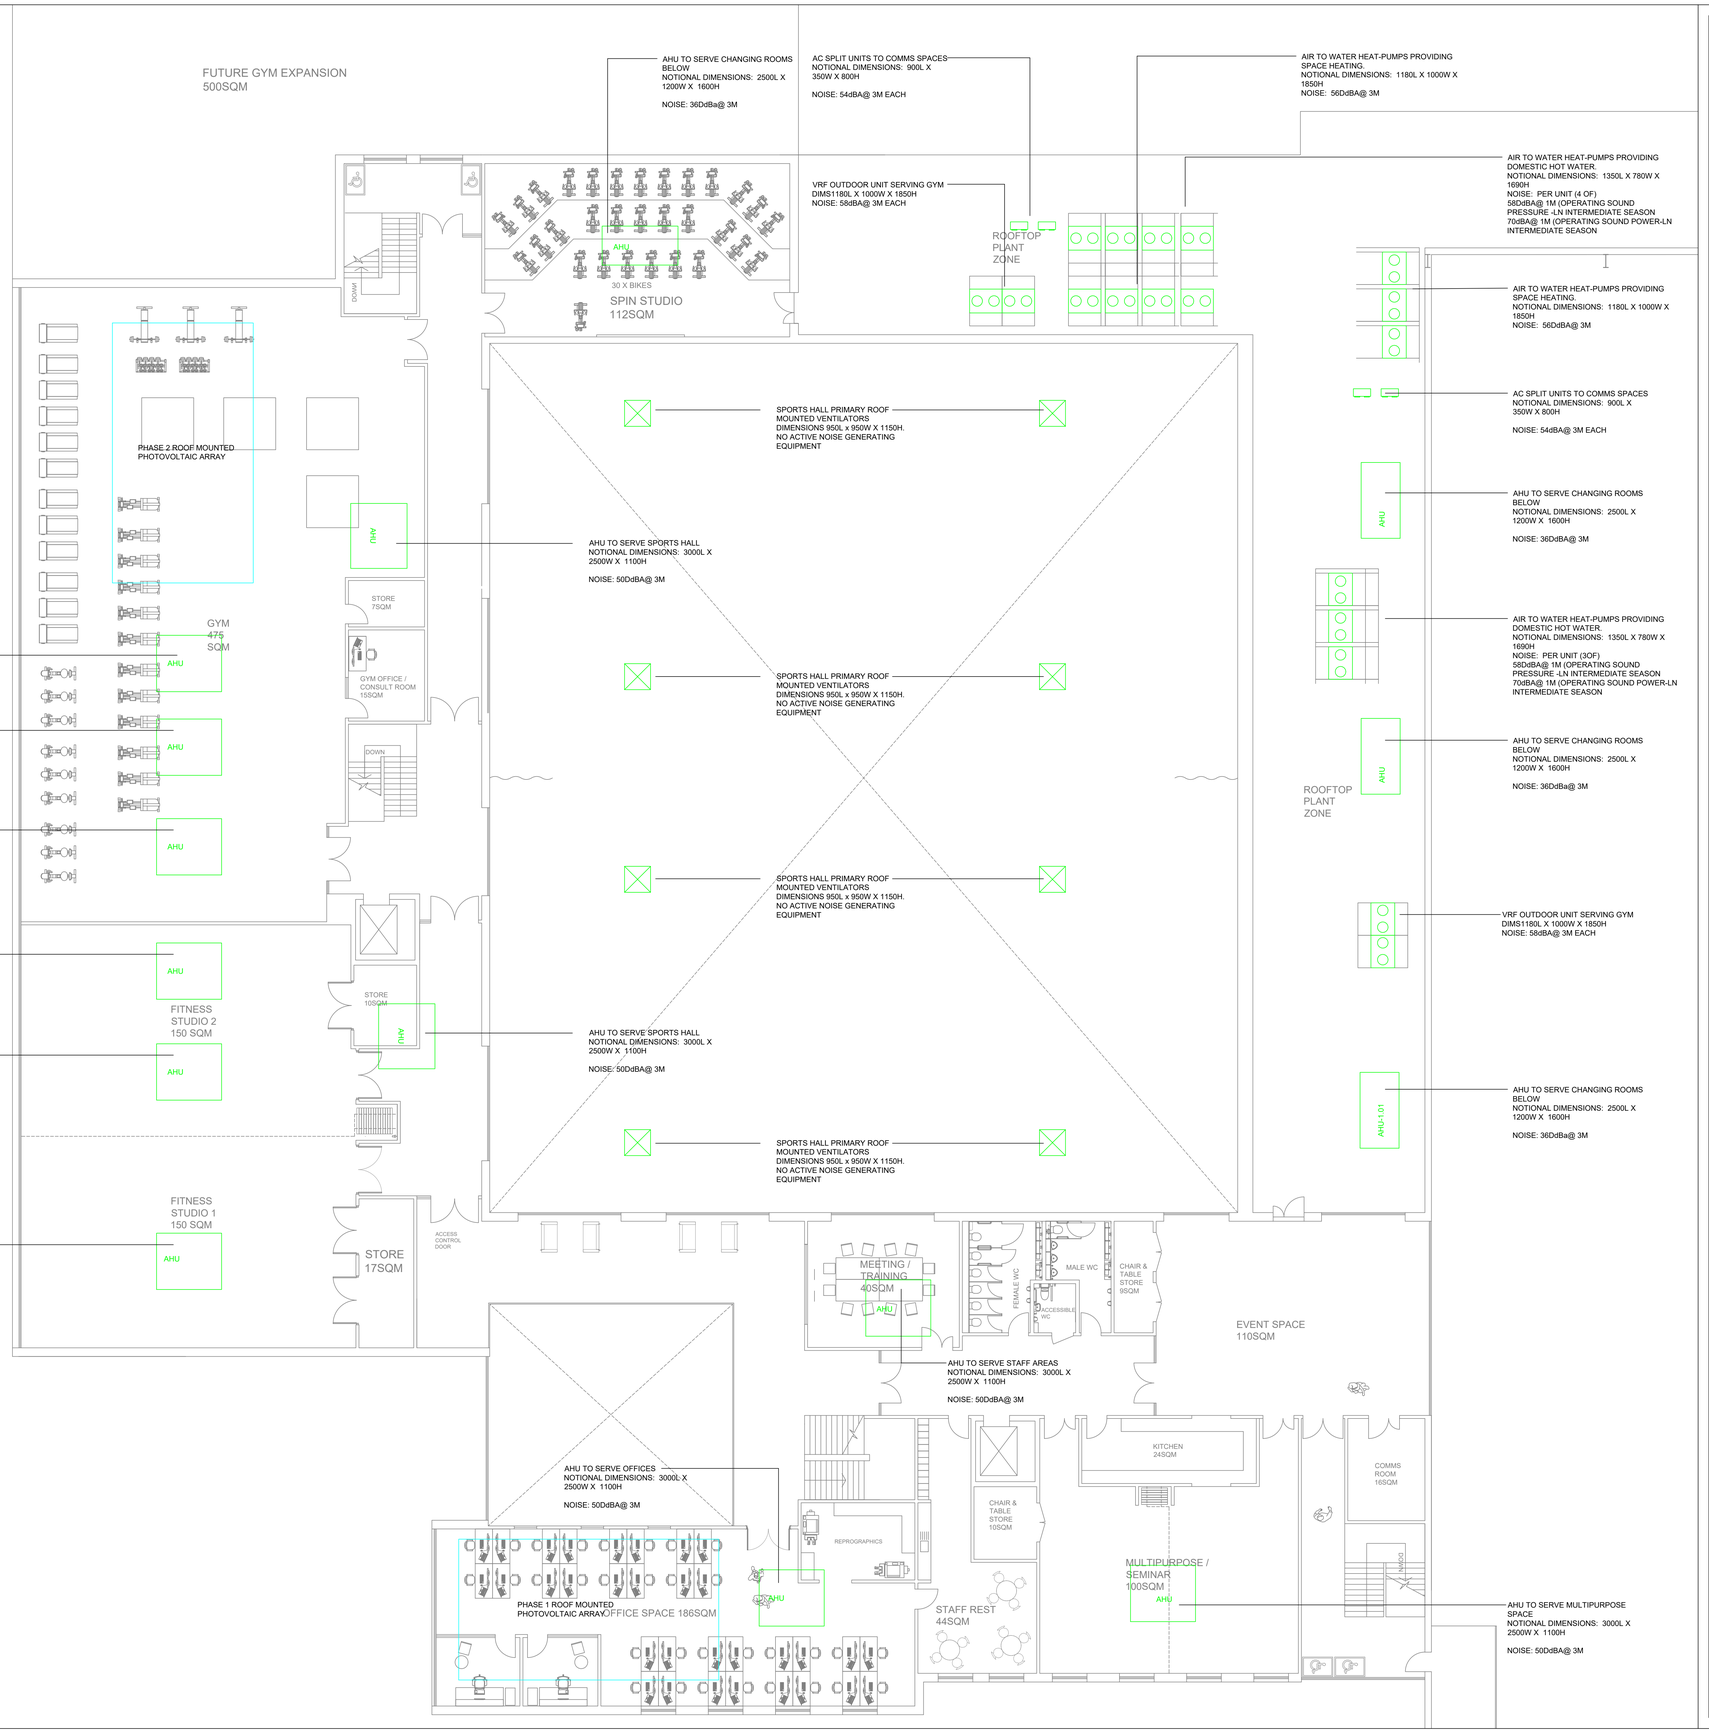

GENERAL NOTES:

REV:	DESCRIPTION:	BY:	DATE:
P01	STAGE 2/ PLANNING APPLICATION	SC	29/02/2024

CLIENT:
CAVAN COUNTY COUNCIL

PROJECT NAME:
CAVAN REGIONAL SPORTS CENTRE

DRAWING TITLE:
ROOF MOUNTED PLANT AND ACOUSTIC INFORMATION

JCP CONSULTING

Address:
Lomond House
85-87 Holywood Road
Belfast
BT4 3BD

Telephone:
+44(0)28 9022 1100

Email:
consult@jcpconsulting.co.uk

Web:
www.jcpconsulting.co.uk

Date:	Drwn by:	Chkd by:	Scale	Page:
29/02/2024	SC	BC	1:100	1 OF 1

Project No:	Issue:	Status:	Revision:
9955	S2	-	P01

Drawing Number:
9955_JCP_ZZ_02_DR_M_8001