LEGEND

- Wall Boundary
- Dropped Kerb
- Drainage Channel
- Drainage Channel
- Building
- Verge
- Speed Restriction Ramp
- Carriageway
- Existing footpath to remain
- Decorative Chip
- Concrete Footpath
- Concrete Footpath Edge
- ESB Mini pillar
- Eircom pole
- Eircom manhole covers
- Belisha Beacon
- Warning/Sign post
- Storm water gullies
- Water Covers
- Tactile Paving
- Piers
- Existing controlled crossing
- Lighting column
- Pencil shaped bollards
- Service Manhole Covers
- Fire Hydrant
- Post Box

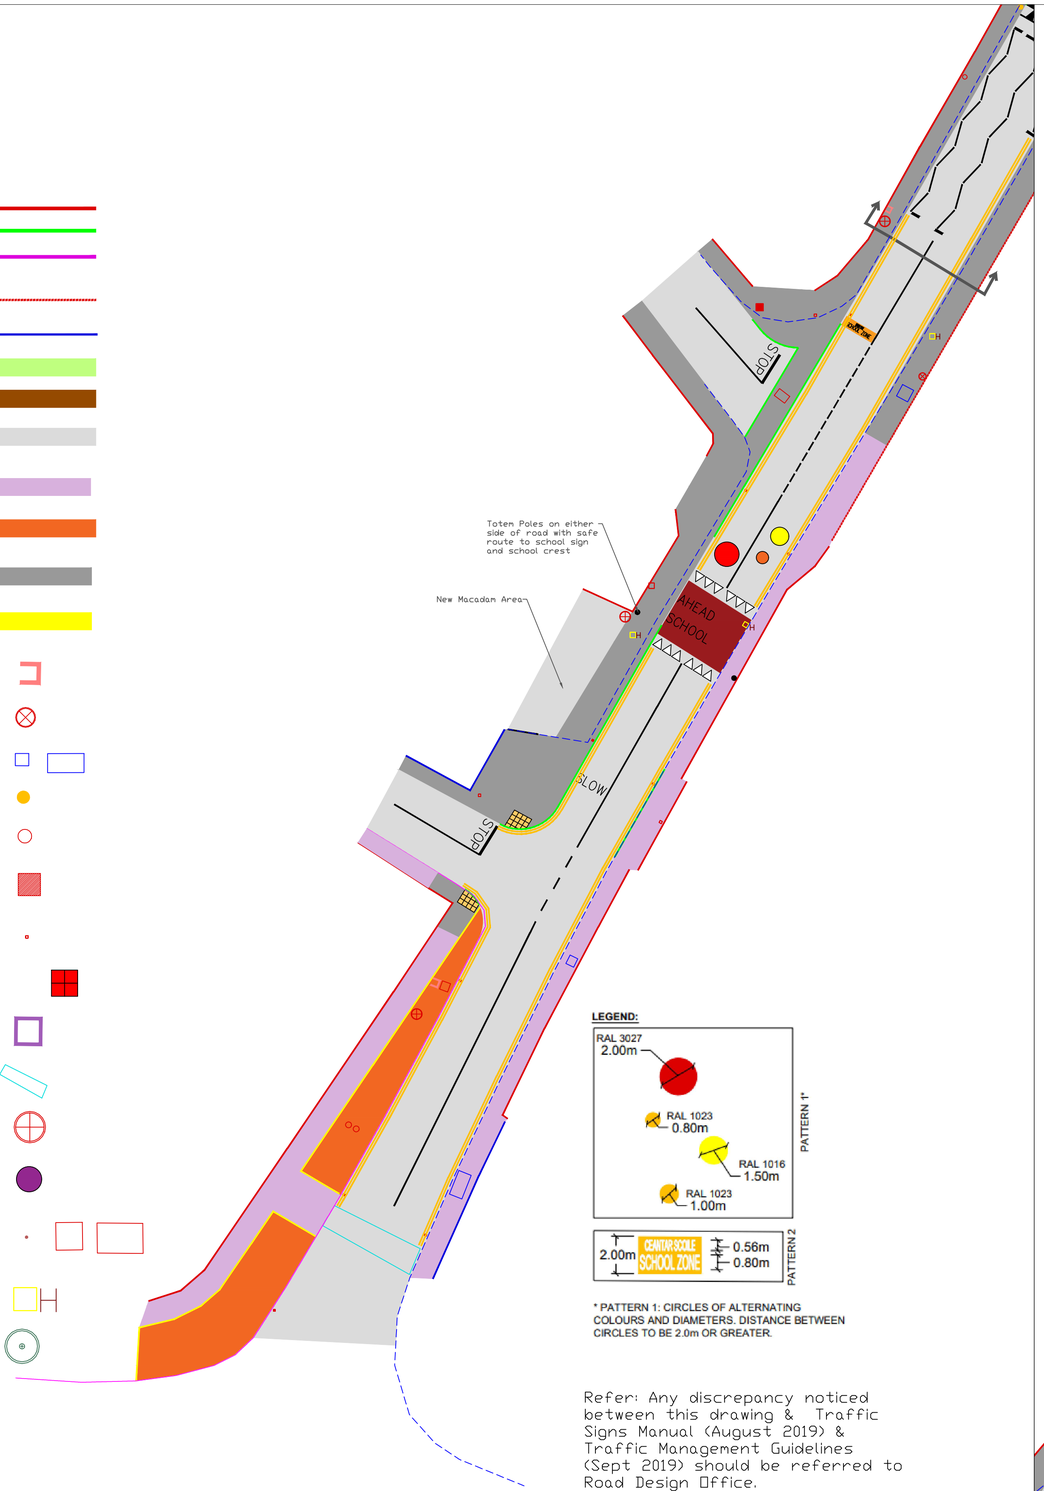

LEGEND:

* PATTERN 1: CIRCLES OF ALTERNATING COLOURS AND DIAMETERS. DISTANCE BETWEEN CIRCLES TO BE 2.0m OR GREATER.

Refer: Any discrepancy noticed between this drawing & Traffic Signs Manual (August 2019) & Traffic Management Guidelines (Sept 2019) should be referred to Road Design Office.

NOTE: Belisha Beacon Pole Details - TII Ref: CC-SCD-05031
Zebra Crossing, Tactile Paving & Road Marking Detail - TII Ref: CC-SCD-05024
Zebra Crossing, Zig Zag Road Markings & General Layout - TII Ref: CC-SCD-05022

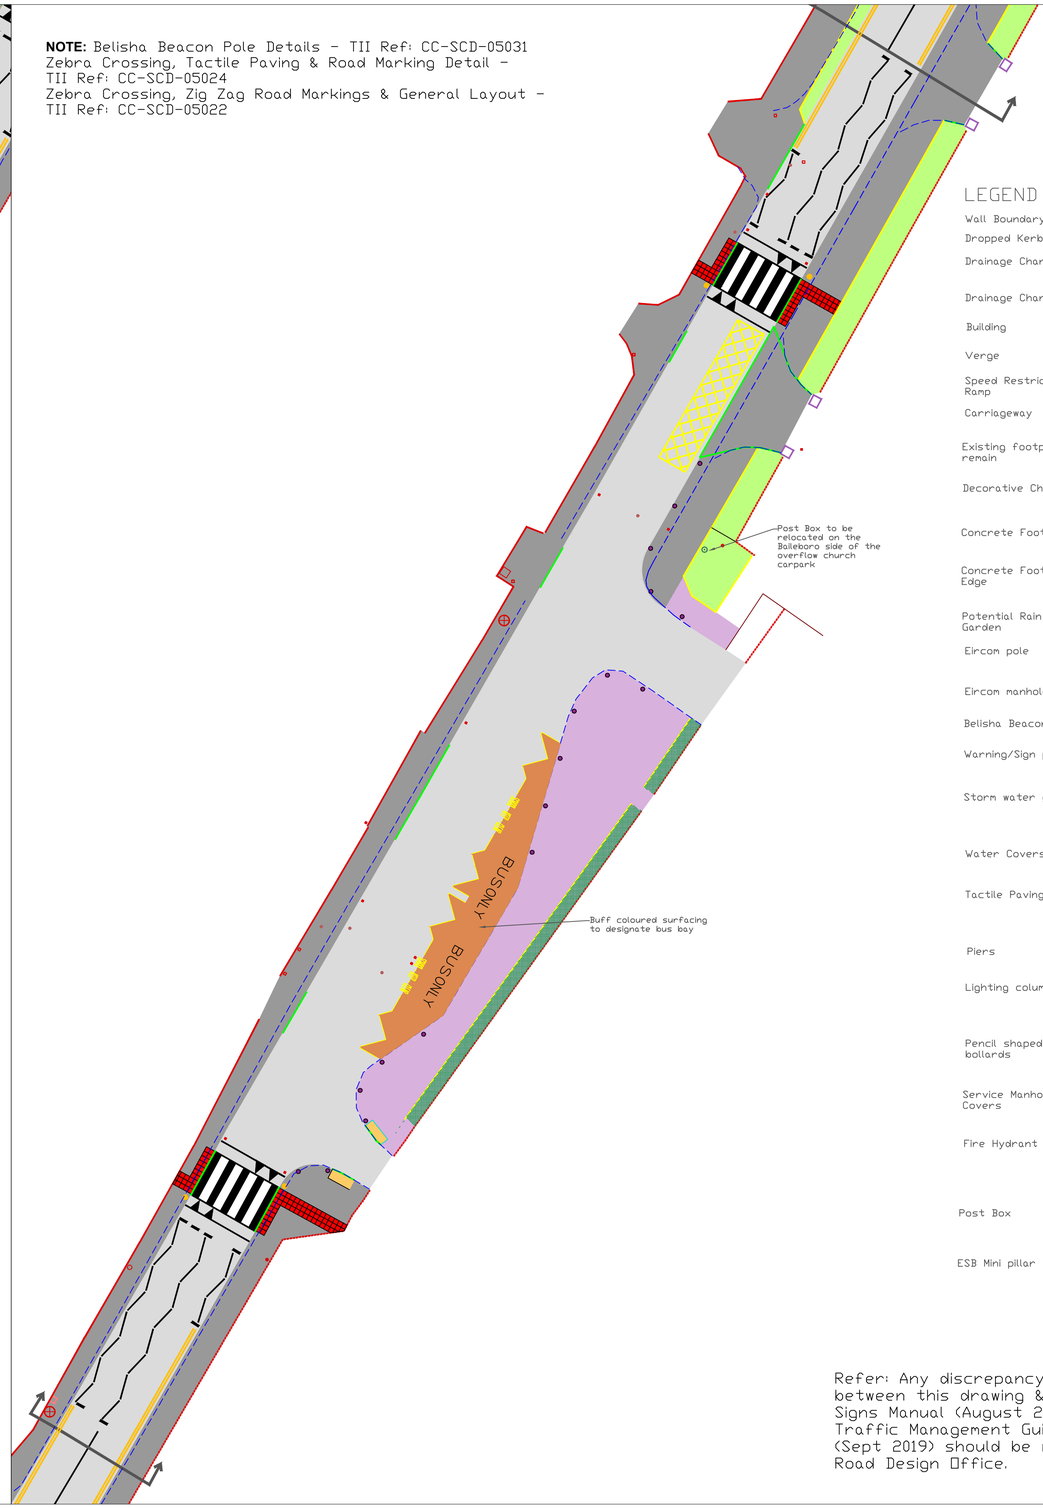

LEGEND

- Wall Boundary
- Dropped Kerb
- Drainage Channel
- Drainage Channel
- Building
- Verge
- Speed Restriction Ramp
- Carriageway
- Existing footpath to remain
- Decorative Chip
- Concrete Footpath
- Concrete Footpath Edge
- Potential Rain Garden
- Eircom pole
- Eircom manhole covers
- Belisha Beacon
- Warning/Sign post
- Storm water gullies
- Water Covers
- Tactile Paving
- Piers
- Lighting column
- Pencil shaped bollards
- Service Manhole Covers
- Fire Hydrant
- Post Box
- ESB Mini pillar

Refer: Any discrepancy noticed between this drawing & Traffic Signs Manual (August 2019) & Traffic Management Guidelines (Sept 2019) should be referred to Road Design Office.

NTA
Údarás Náisiúnta Iompair
National Transport Authority

Cavan
Comhairle Contae an Chabháin
Cavan County Council

PADDY CONNAUGHTON
DIRECTOR OF SERVICES
ROADS AND INFRASTRUCTURE
CAVAN COUNTY COUNCIL
COURTHOUSE
FARNHAM ST.
CAVAN

Rev.	By	Date	Description

PROJECT : NTA ACTIVE TRAVEL SAFE ROUTE TO SCHOOL		
COMPONENT: PROPOSED NEW LAYOUT		
TITLE: St. Mary's National School, Bailieborough Rd, Virginia		
Designed By: E.D & B.C	File Location:	P/Contract/NTA/ 2021/Safe Route to Schools Prog/St. Mary's
Drawn By: E.D	Scale: 1:250 @ A1	
Checked By: O.M.	Date: March 2022	