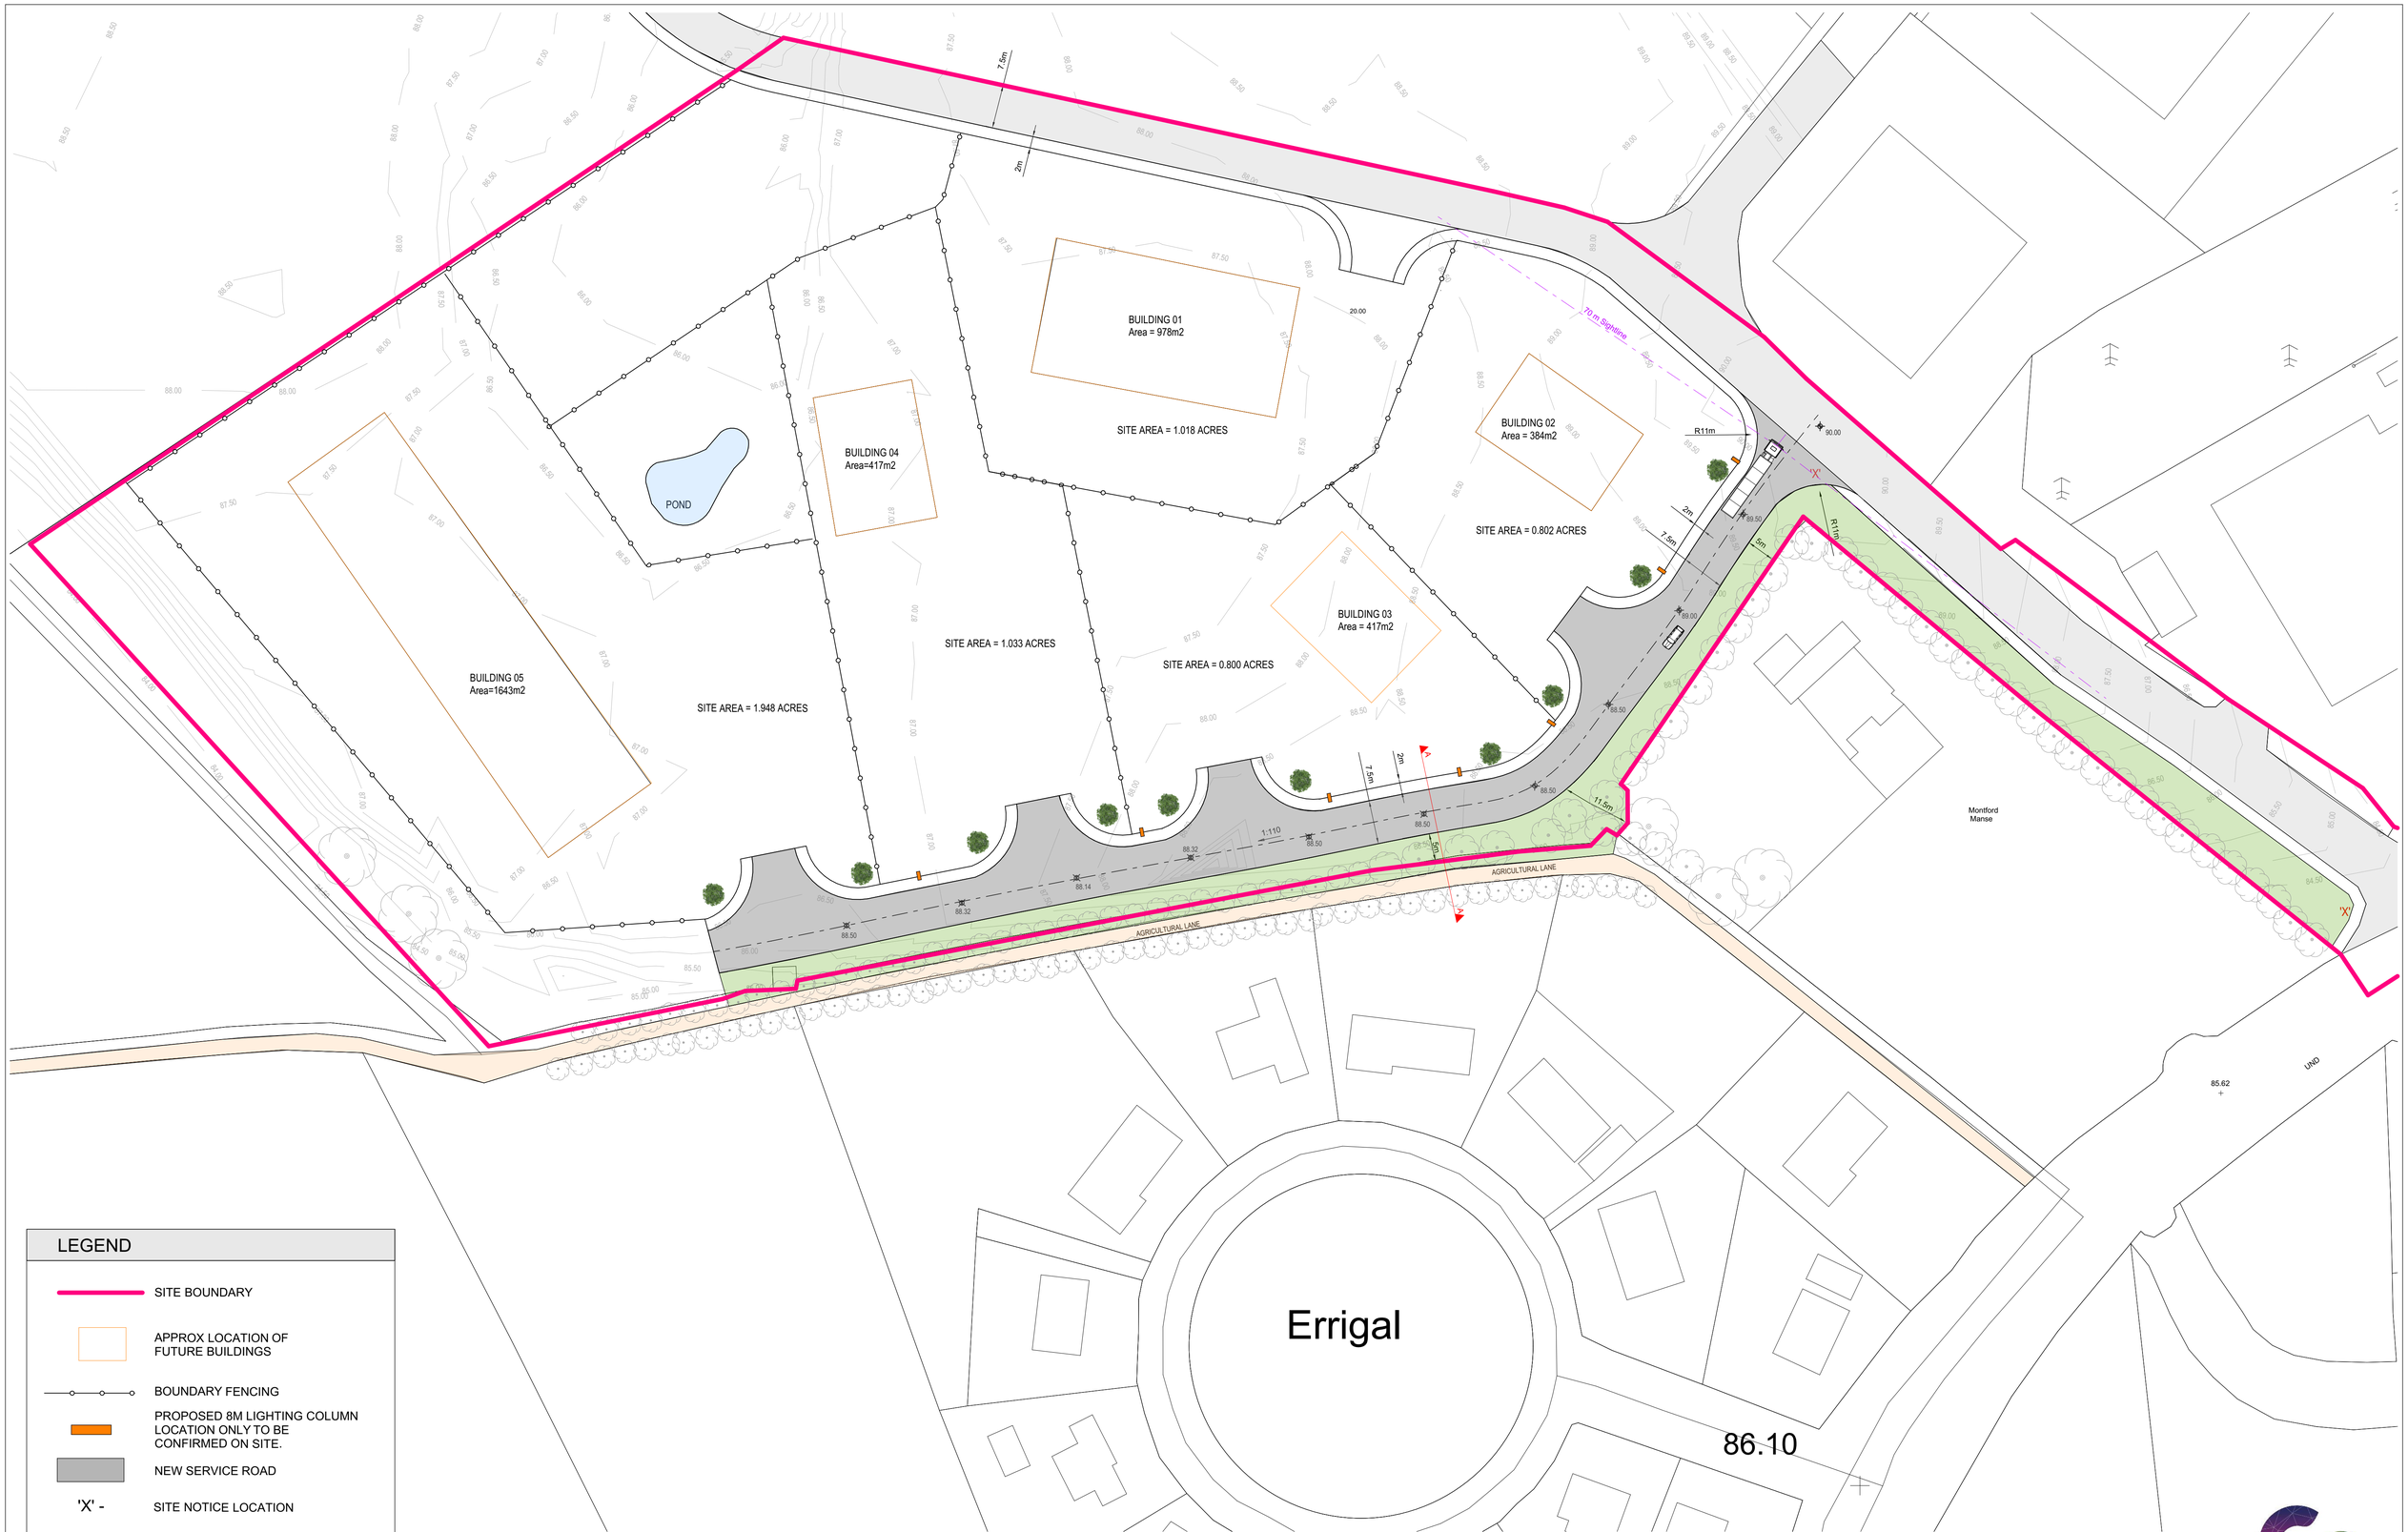

LEGEND

- SITE BOUNDARY
- APPROX LOCATION OF FUTURE BUILDINGS
- BOUNDARY FENCING
- PROPOSED 8M LIGHTING COLUMN LOCATION ONLY TO BE CONFIRMED ON SITE.
- NEW SERVICE ROAD
- 'X' - SITE NOTICE LOCATION

Site Plan_Access Road

1:500

New Service Road at Cootehill Enterprise Park, Cornacarrow and Errigal, Cootehill, Co. Cavan

Drawing No: 21334-501-P-01

March 2021

Drawn by: M.Magee

N

COOTEHILL ENTERPRISE PARK

21334

Michael Fitzpatrick ARCHITECTS

Cavan

Comhairle Contae an Chabháin
Cavan County Council