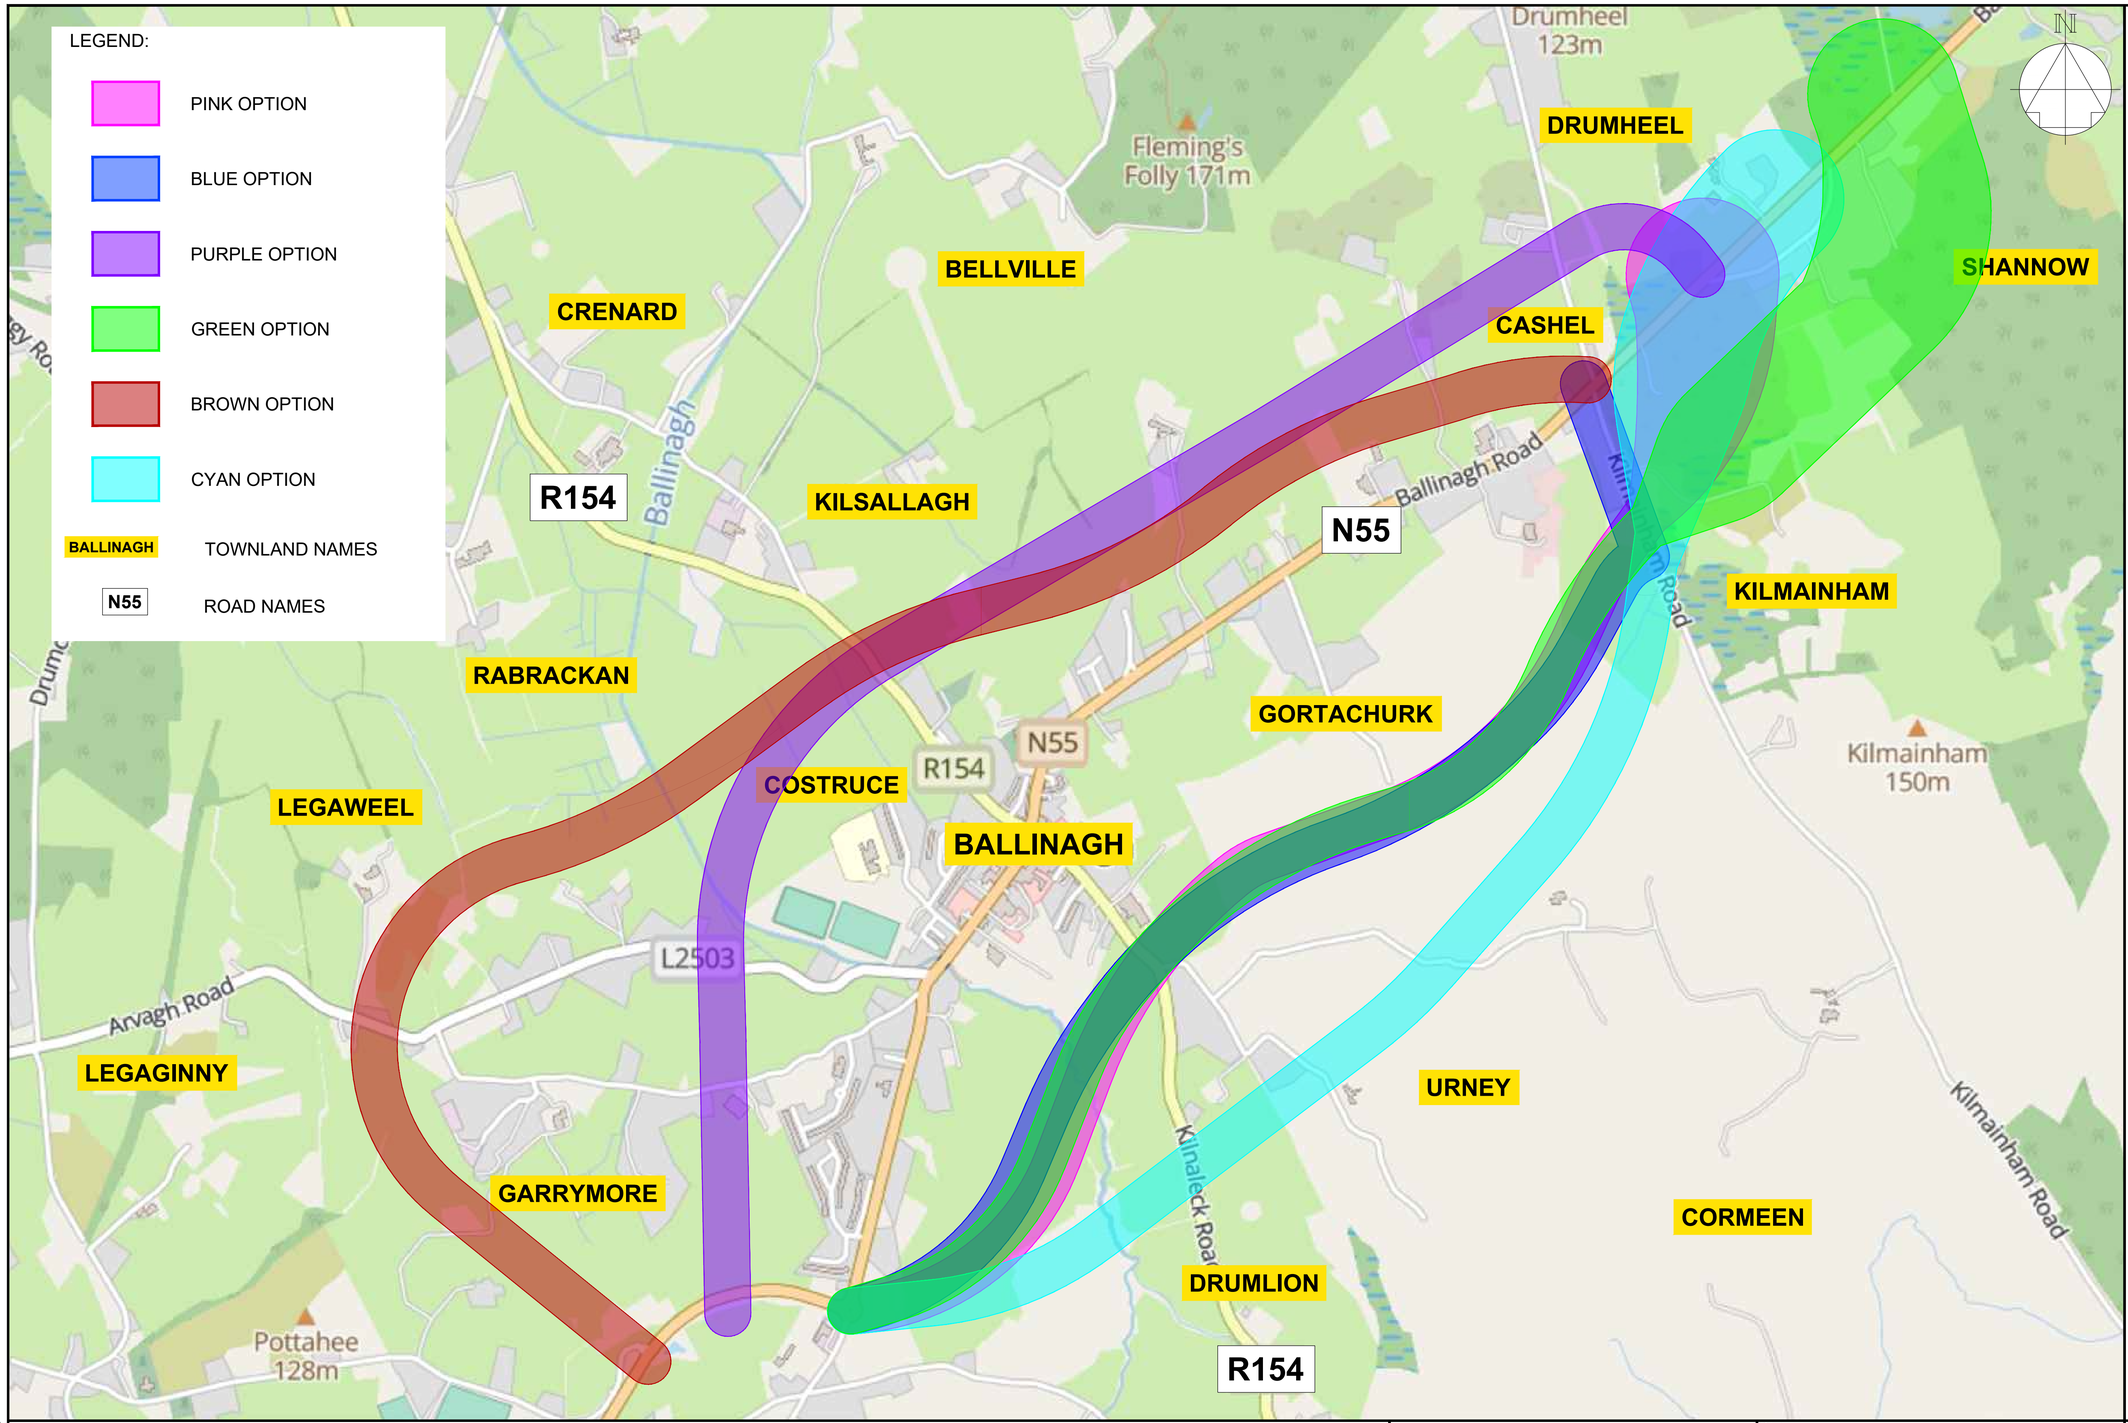

Bonneagar Iompair Éireann
Transport Infrastructure Ireland

An Roinn Iompair
Department of Transport

Cavan
Comhairle Contae an Chabháin
Cavan County Council

Rev	Date	Amendment Details	Dr'n	Chk'	App'
P01	11.11.2025	FIRST ISSUE	AB	PB	JR

This drawing should not be relied on or used in circumstances other than those for which it was originally prepared and for which Sweco UK Limited was commissioned. Sweco UK Limited accepts no responsibility for this drawing to any party other than the person by whom it was commissioned. Any party which breaches the provisions of this disclaimer shall indemnify Sweco UK Limited for all loss or damage arising therefrom.
COPYRIGHT © Sweco 2022

Client

Project Title

N55 BALLINAGH TRAFFIC RELIEF SCHEME

Drawing Title

PUBLIC CONSULTATION ROUTE ALIGNMENT OPTIONS

4th Floor
Glandore
City Quarter
Lapp's Quay
Cork
T12 Y3ET
Tel: +353 (0)21 206 3920
Web: www.sweco.ie

SWECO

Purpose Of Issue: PRELIMINARY

Status	Status Description
S0	INITIAL STATUS OR WIP

Drawn	Designed	Checked	Approved
AB	AB	PB	JR

Sheet Size	Scale	Sweco Ref	Revision
A1	NTS	66500537	P01

Drawing Number: 66500537-SWE-ZZ-02-D-TP-2010

P:\6535\66500537_N55_Ballinagh_Traffic_Relief_Scheme\000\D-Z-0000_Drawings\ 66500537-SWE-ZZ-02-D-TP-2010.dwg