


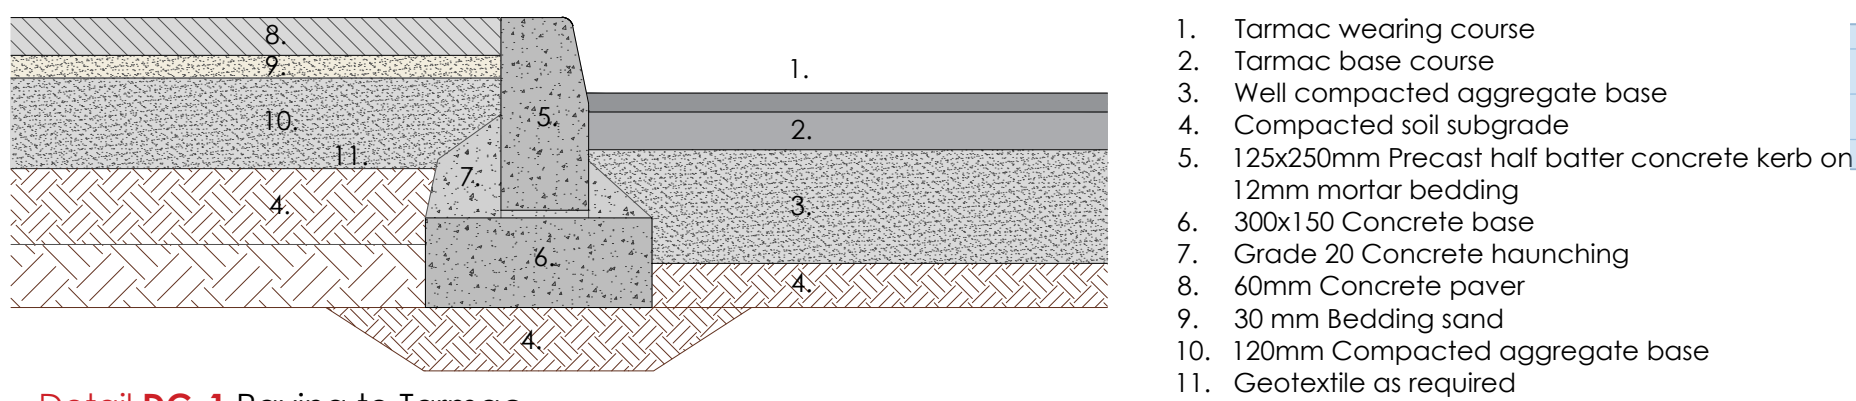
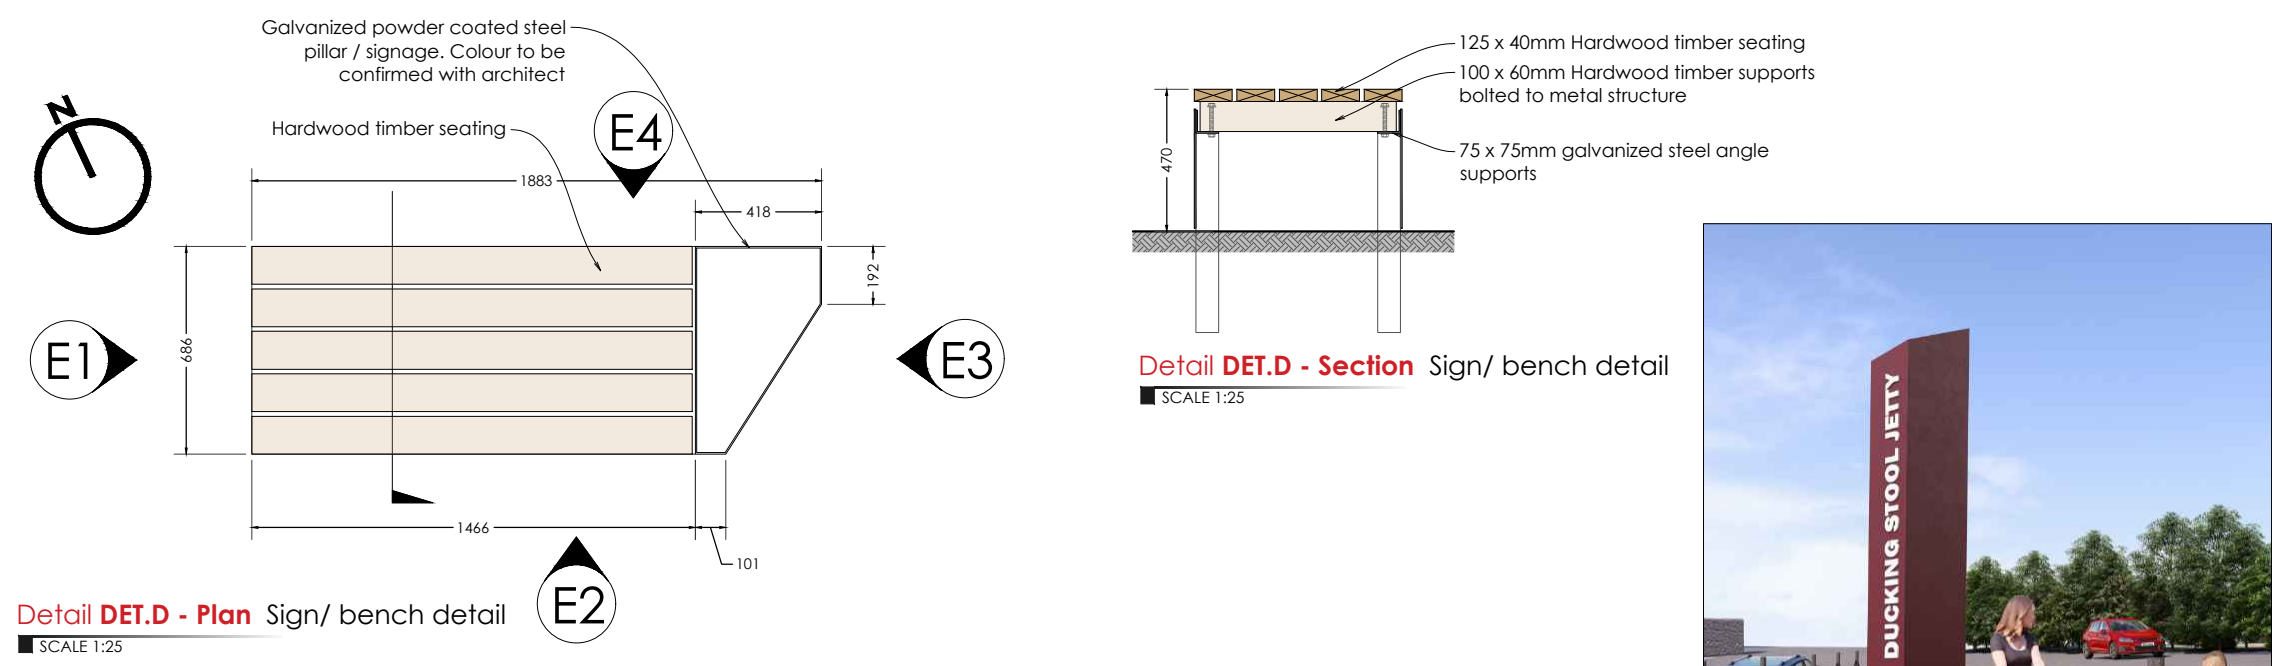
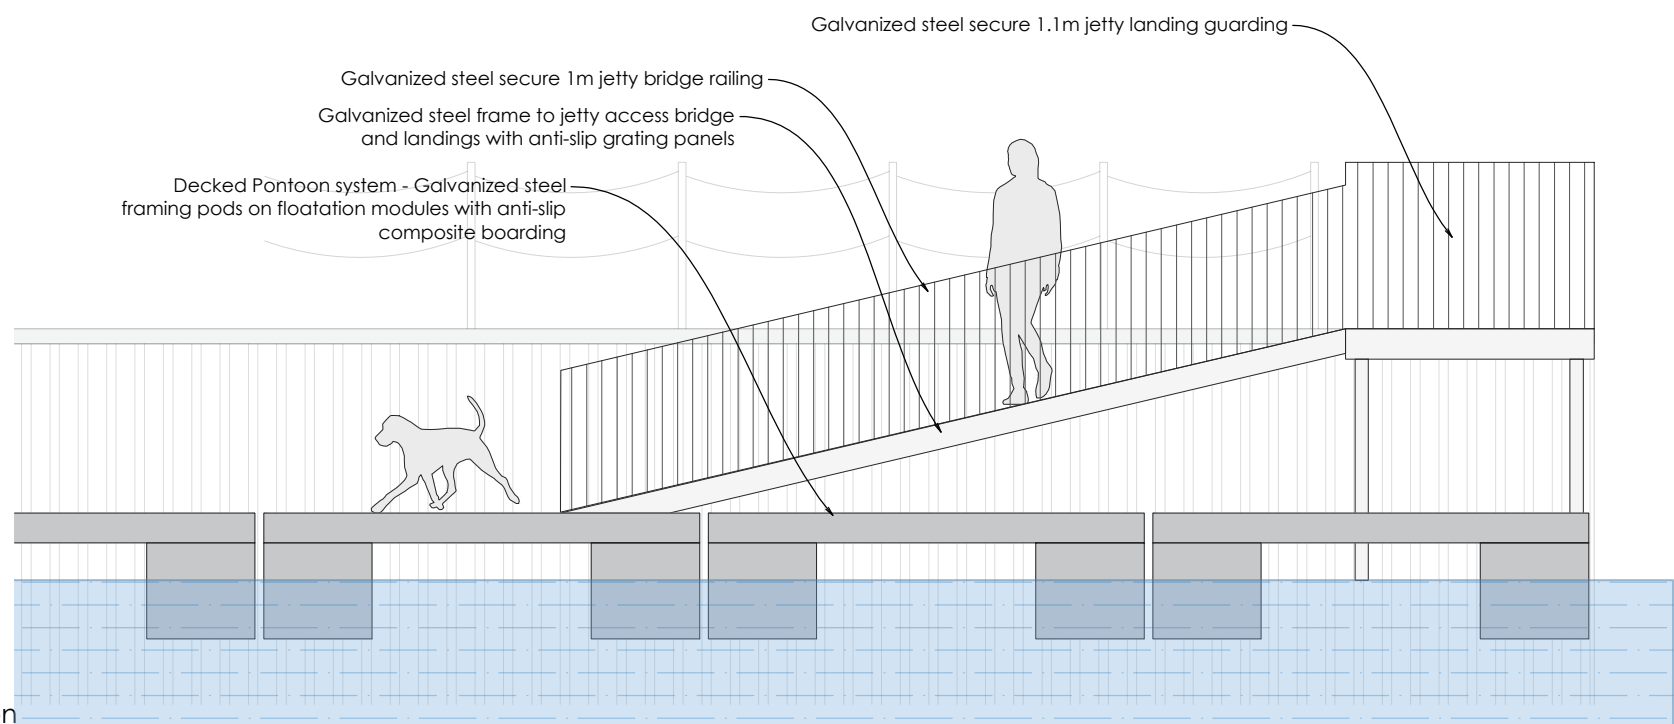
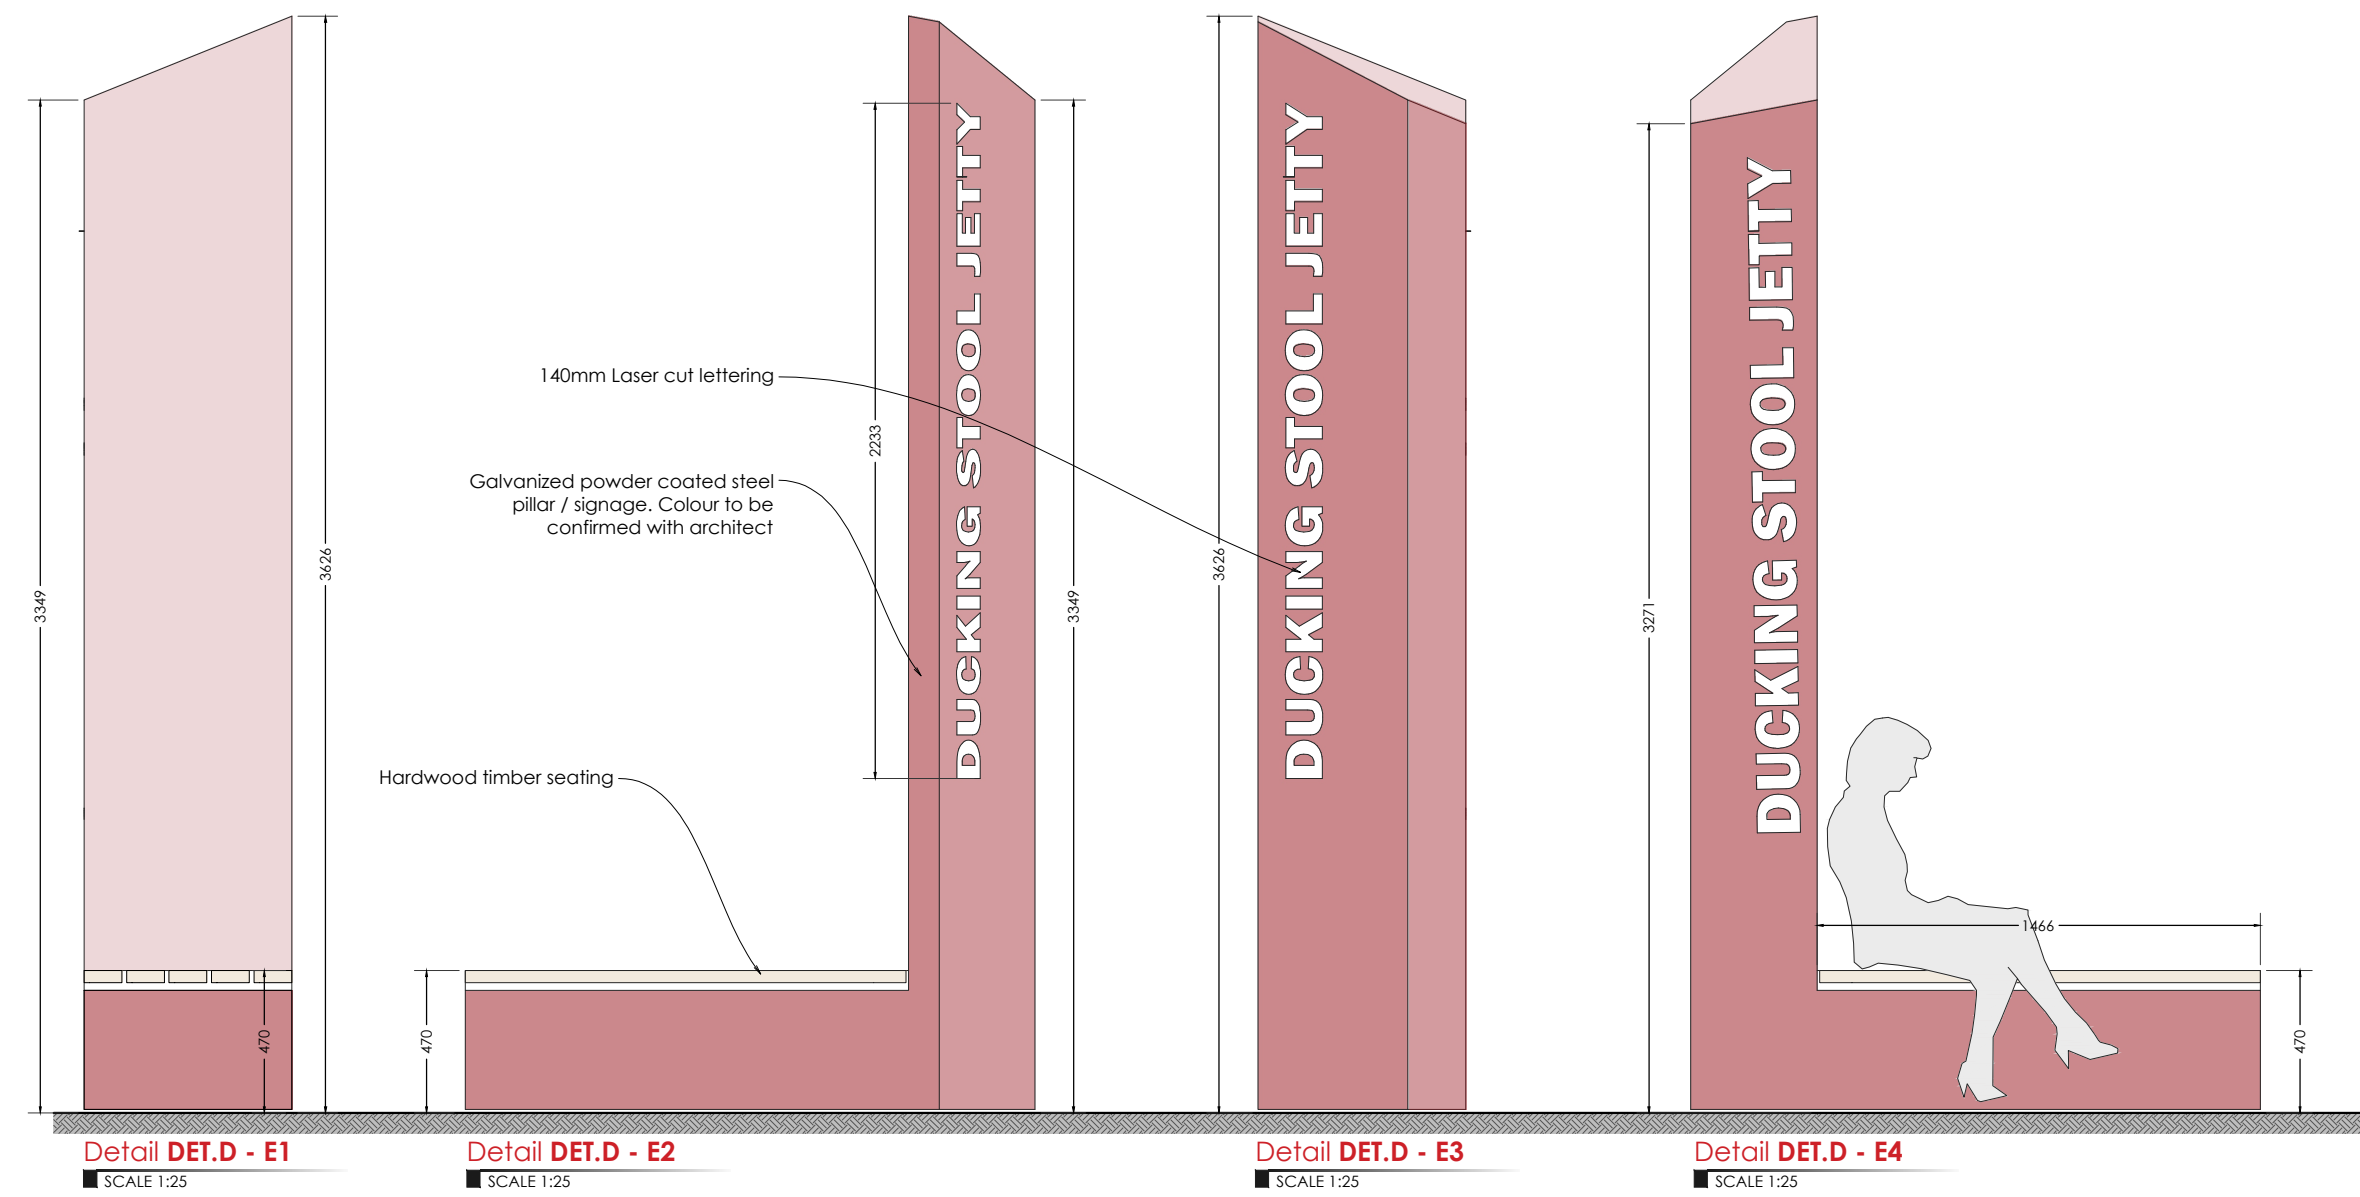
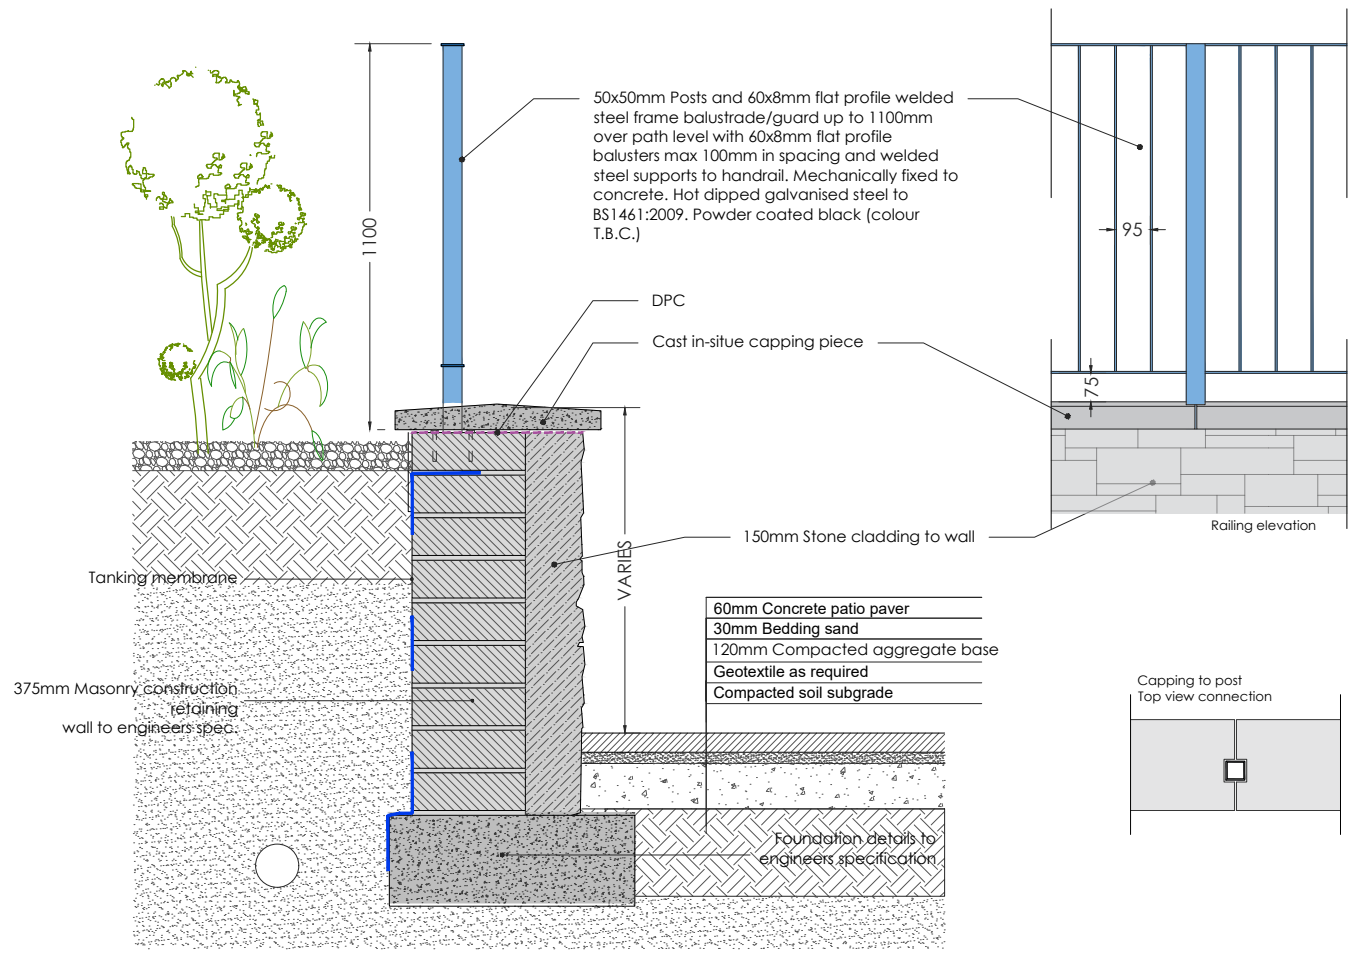


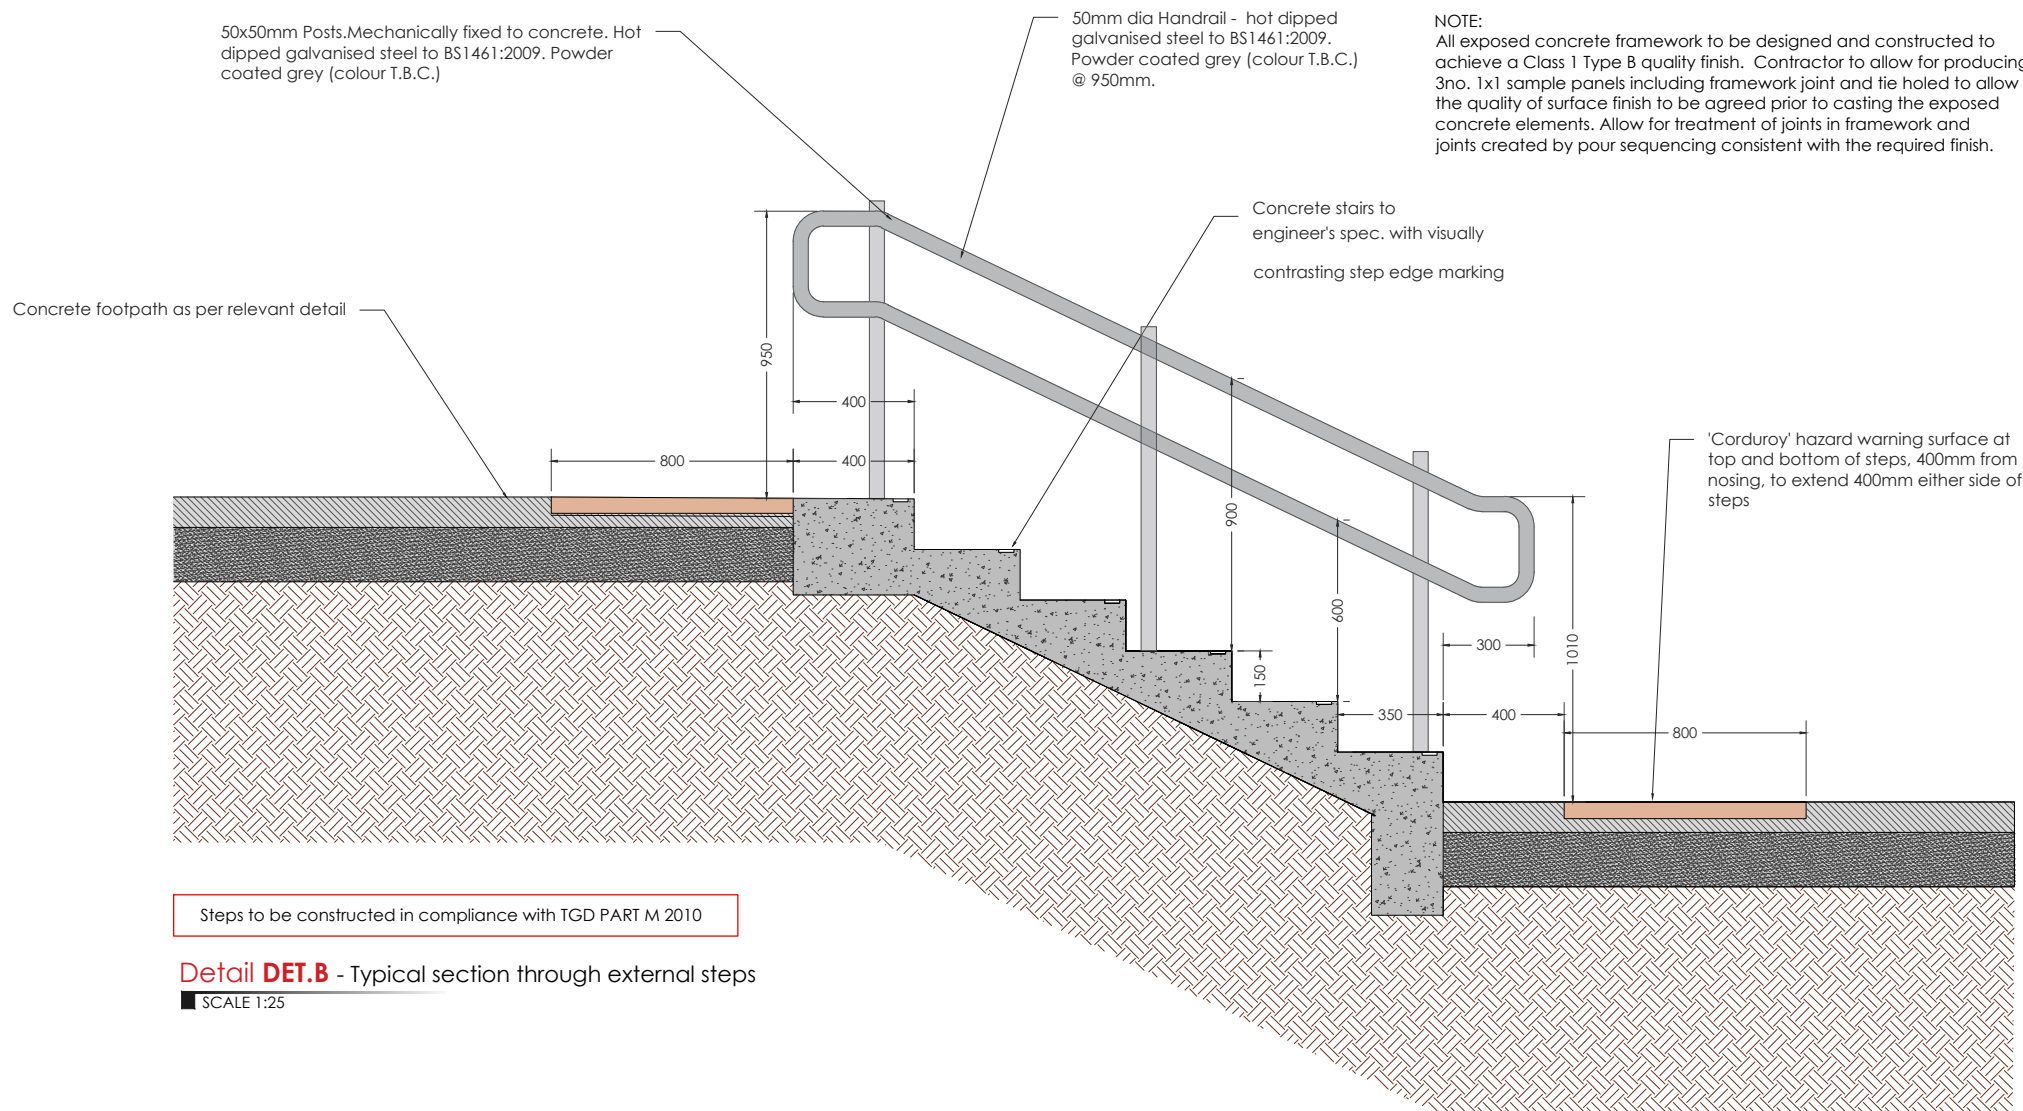


Detail DG-1 Paving to Tarmac (high level kerb)

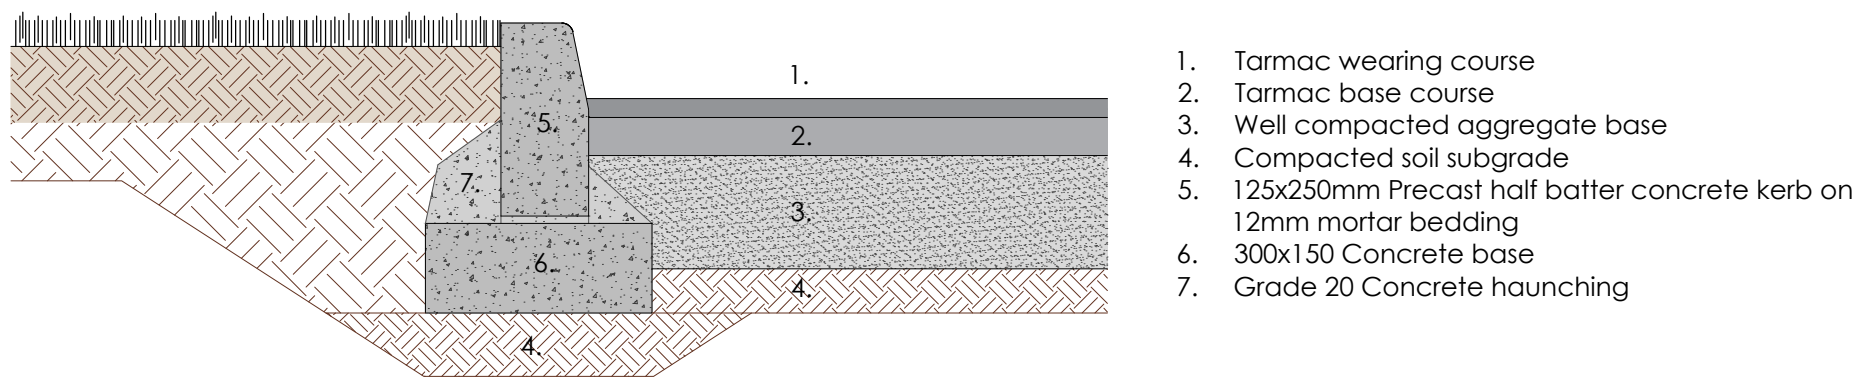


Detail DG-2 Grass to Tarmac (high level kerb)

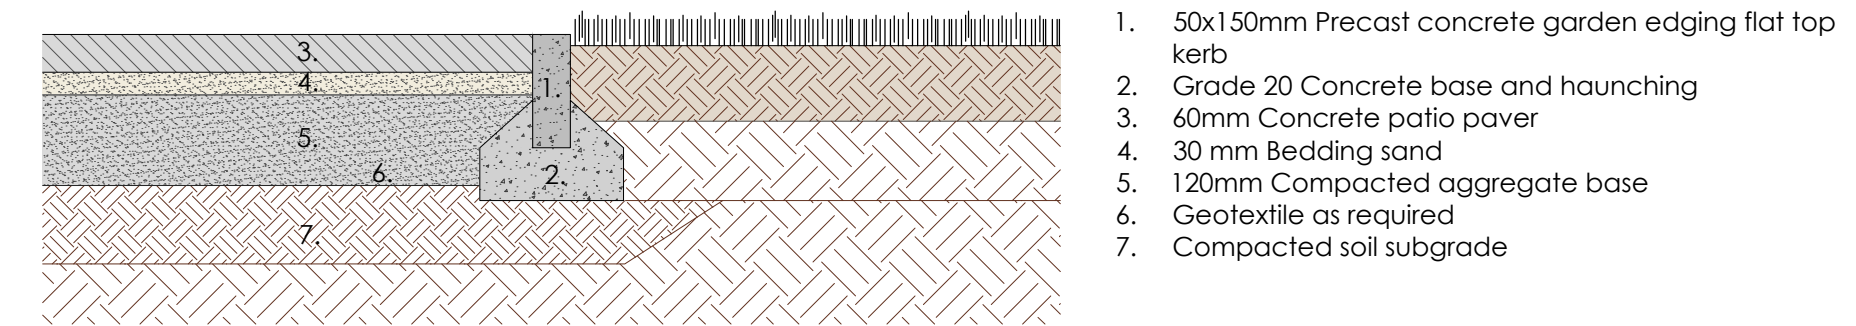


Detail DG-3 Paving to Grass (garden edging kerb)

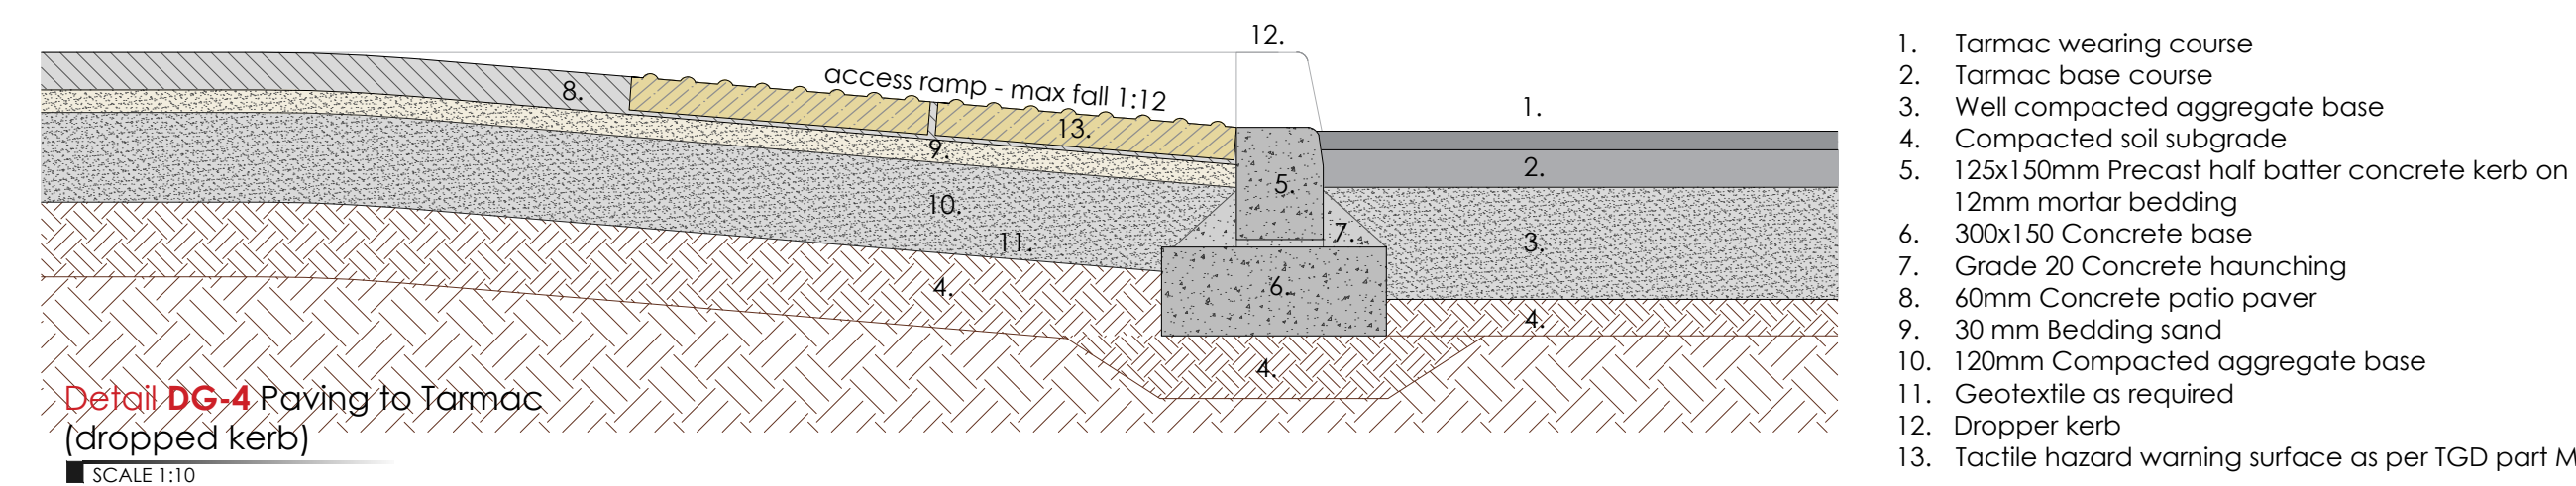

Detail DG-4 Paving to Tarmac (dropped kerb)

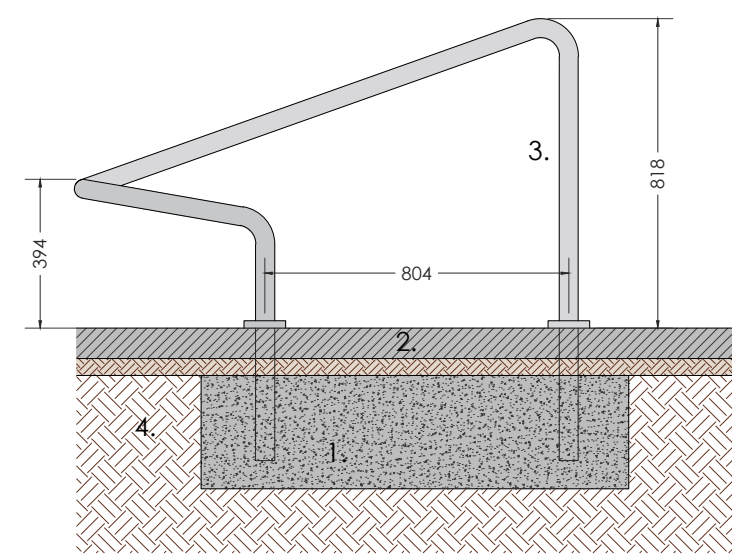

Detail DET.A Cycle Stand - Side view

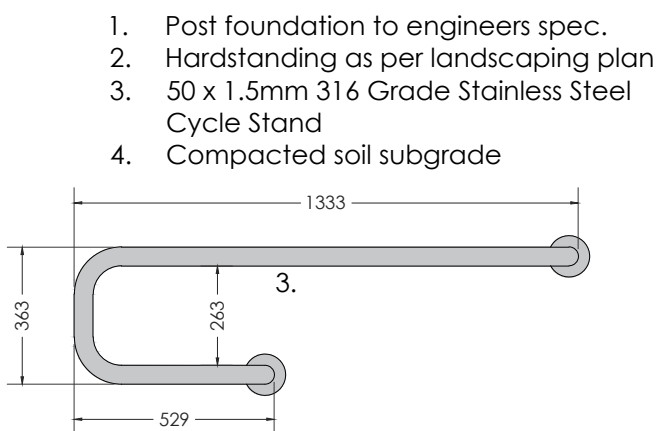

Detail DET.A Cycle Stand - Top view

