



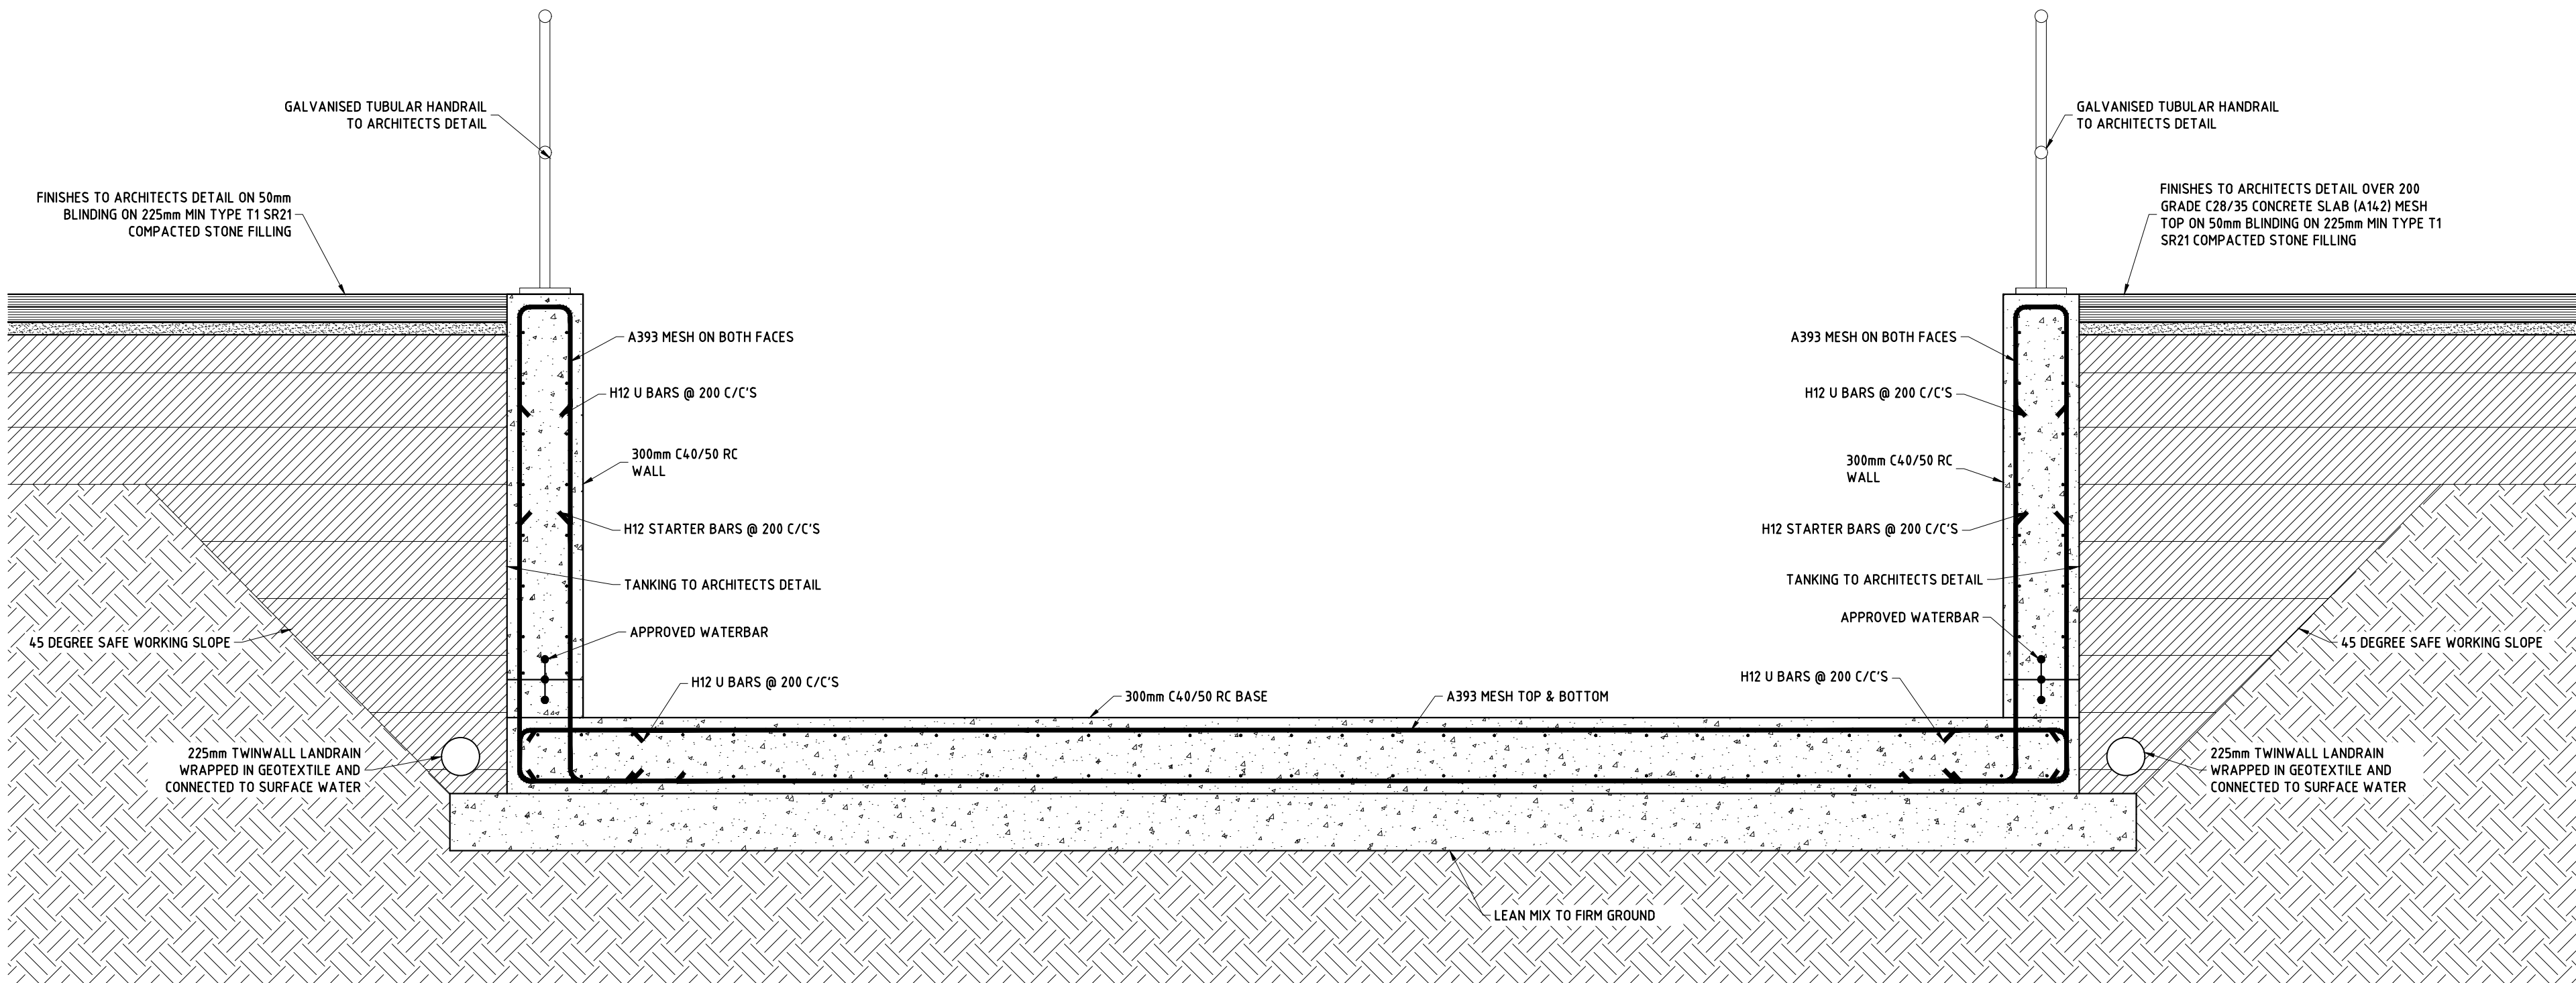

SECTION 1-1
(1:20)

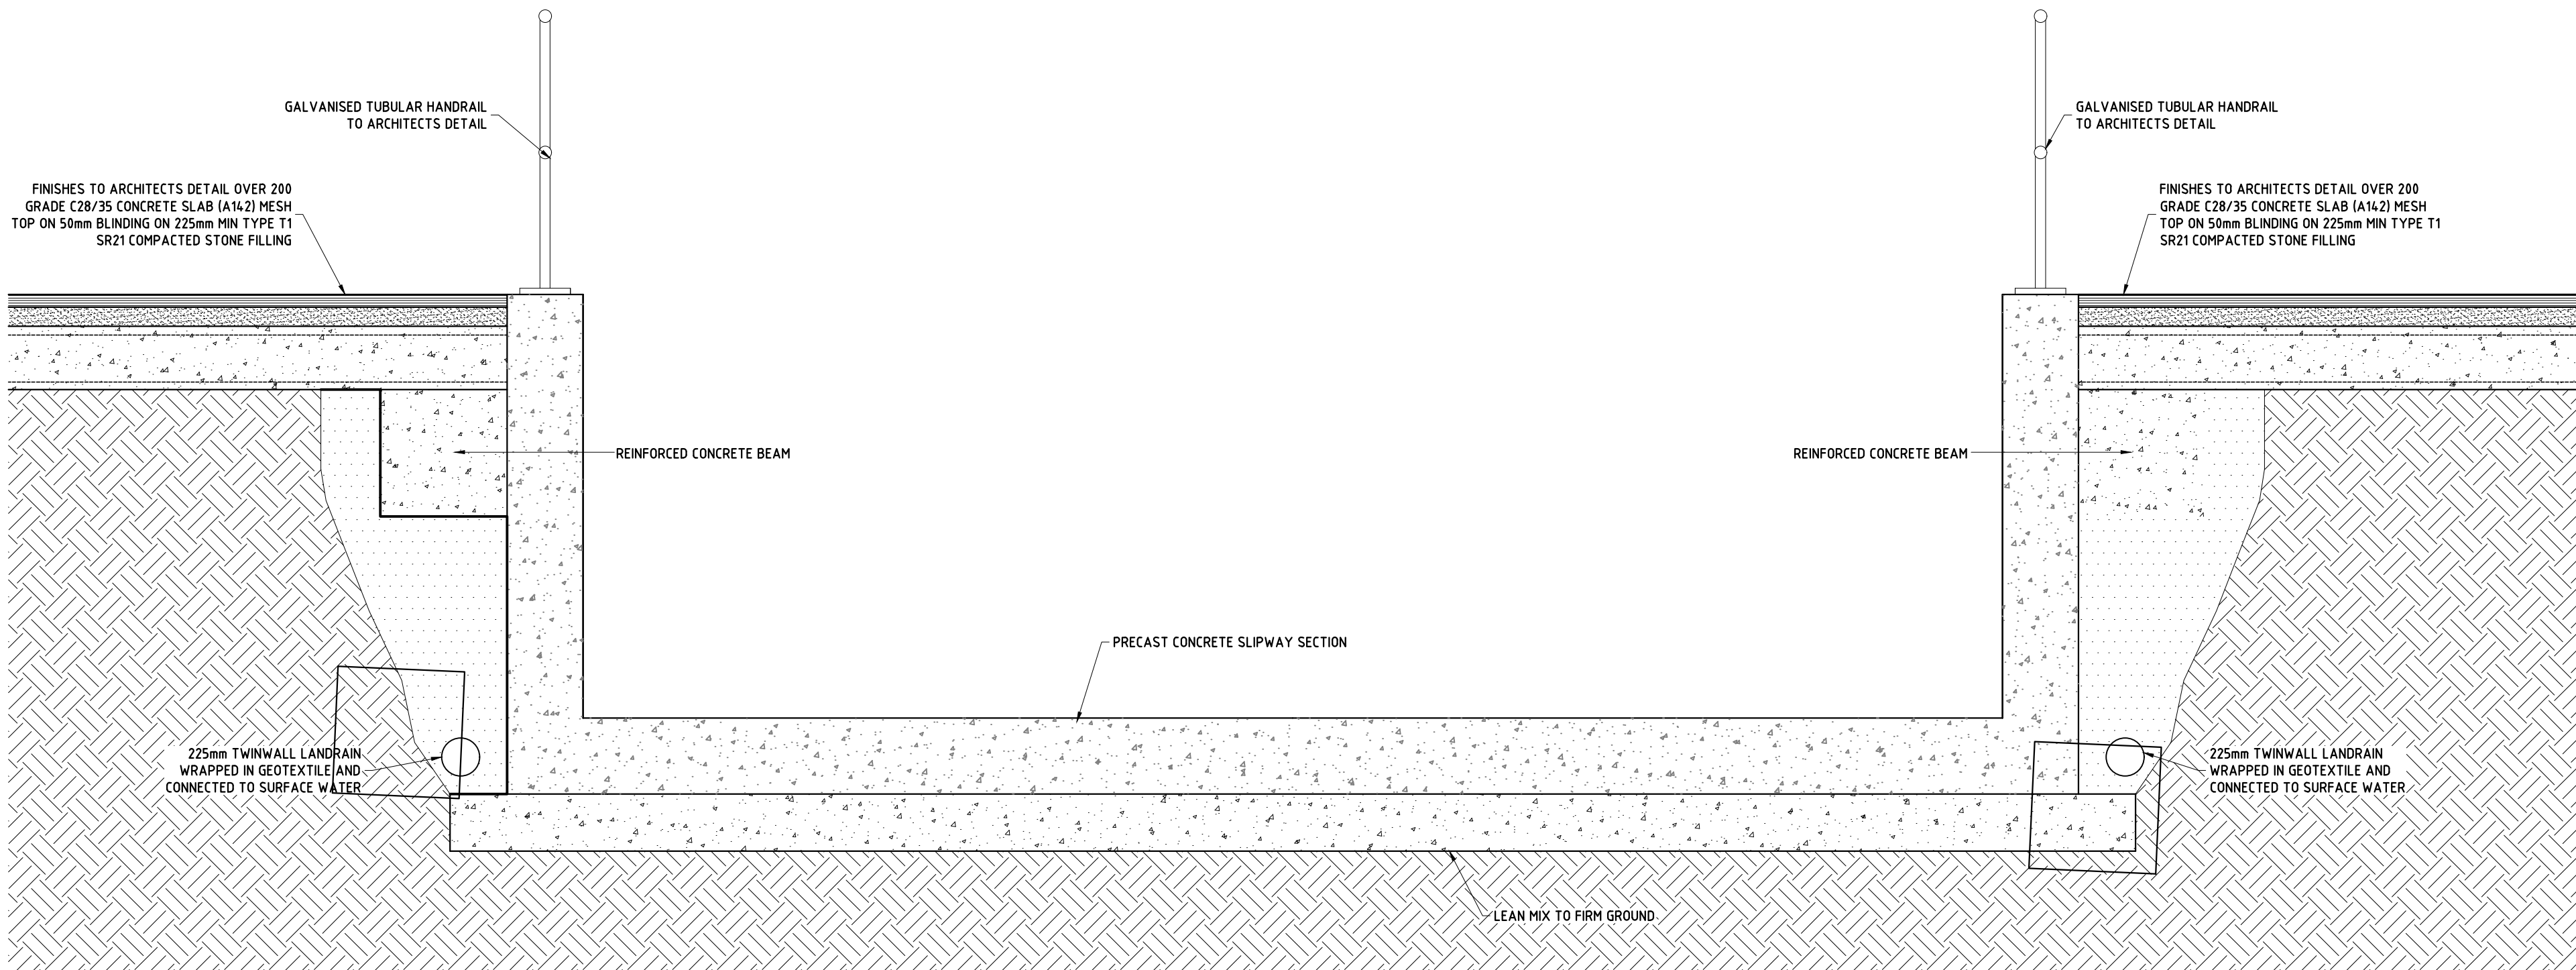

SECTION 3-3
(1:20)

- NOTES
- NO DIMENSIONS SHALL BE SCALED FROM A.T.C.E. DRAWINGS, USE FIGURED DIMENSIONS ONLY.
 - THE CONTRACTOR SHALL NOTIFY THE ENGINEER OF ANY DISCREPANCIES BETWEEN (A) THE A.T.C.E. STRUCTURAL PLANS AND SECTIONS AND (B) THOSE OF THE ARCHITECT BEFORE IMPLEMENTING THE WORK AND (C) SITE CONDITIONS BEFORE IMPLEMENTING THE WORK.
 - A.T.C.E. DRAWINGS SHALL BE READ IN CONJUNCTION WITH ALL ARCHITECT'S DRAWINGS FOR CONSTRUCTION DETAILS, PLUMBING, DRAINAGE, ELECTRICAL WORK, INSULATION, DAMP PROOF DETAILS, VENTILATION, FINISHES, JOINERY ETC.
 - ANY TEMPORARY WORKS NECESSARY SHALL BE THE SOLE RESPONSIBILITY OF THE CONTRACTOR
 - A.T.C.E. TO BE NOTIFIED AT LEAST 3 DAYS PRIOR TO CARRYING OUT EXCAVATION OF FOOTINGS TO AGREE FORMATION LEVEL WITH CONTRACTOR.
 - A.T.C.E. TO BE NOTIFIED TO INSPECT FORMATION PRIOR TO POURING OF FOOTINGS.
 - ALL STEELWORK TO BE GRADE S355
 - ALL STEELWORK TO BE BLAST CLEANED TO S.A 2.5, PRIMED AND COATED WITH 170 MICRON HB ZINC PHOSPHATE
 - ALL BOLTS TO BE M20 GRADE 8.8 IN CLEARANCE HOLES AND SHALL BE ZINC OR CADMIUM PLATED UNLESS NOTED OTHERWISE.
 - ALL POST BASES TO BE GROUTED WITH A 5 STAR NON-SHRINK GROUT
 - ALL CONNECTIONS TO BE DESIGNED BY STEEL FABRICATOR. CONNECTION DETAILS AND SHOP DRAWINGS TO BE SUBMITTED TO A.T.C.E. FOR APPROVAL AT LEAST 2 WEEKS PRIOR TO FABRICATION
 - STEELWORK FABRICATOR IS TO SUBMIT SHOP DRAWINGS. TO A.T.C.E. FOR APPROVAL AT LEAST 2 WEEKS PRIOR TO FABRICATION
 - ALL STEELWORK TO BE CE CERTIFIED TO EXECUTION CLASS 2.



PLANNING DRAWING

P2	19-10-2026	ISSUED FOR PLANNING	EG
P1	03-03-2026	REVISED TO LATEST ARCHITECT'S DRAWINGS	CB
REV.	DATE	DESCRIPTION	APPROVED

COPYRIGHT RESERVED - THIS DRAWING IS NOT TO BE USED FOR A PURPOSE OTHER THAN THAT FOR WHICH IT HAS BEEN ISSUED BY ALAN TRAYNOR CONSULTING ENGINEERS. NOR IS IT TO BE COPIED OR REPRODUCED IN ANY MATTER WITHOUT WRITTEN CONSENT.

Alan Traynor Consulting Engineers Ltd

Unit 6, Belturbet Business Park, Creeny, Belturbet, Co.Cavan H16AY94
TEL: (+353) 499522234
2nd Floor, 61-70 Meath St, Dublin 8 D08X953
TEL: (+353) 19497881
Email: info@alantraynor.com Website: www.alantraynor.com

CLIENT	CAVAN COUNTY COUNCIL		
PROJECT TITLE	RENOVATION OF EXISTING DUCKIN STOOL JETTY AT BELTURBET CO. CAVAN		
DRAWING TITLE	SECTION 1-1 & 3-3		
DATE:	DECEMBER 2025	DRAWN:	CONOR MURPHY
STATUS:	CONSTRUCTION	CHECKED:	COLM BAXTER
SCALE:	1:20	APPROVED:	ALAN TRAYNOR
DRAWING No.	25-129-201		REV. P2