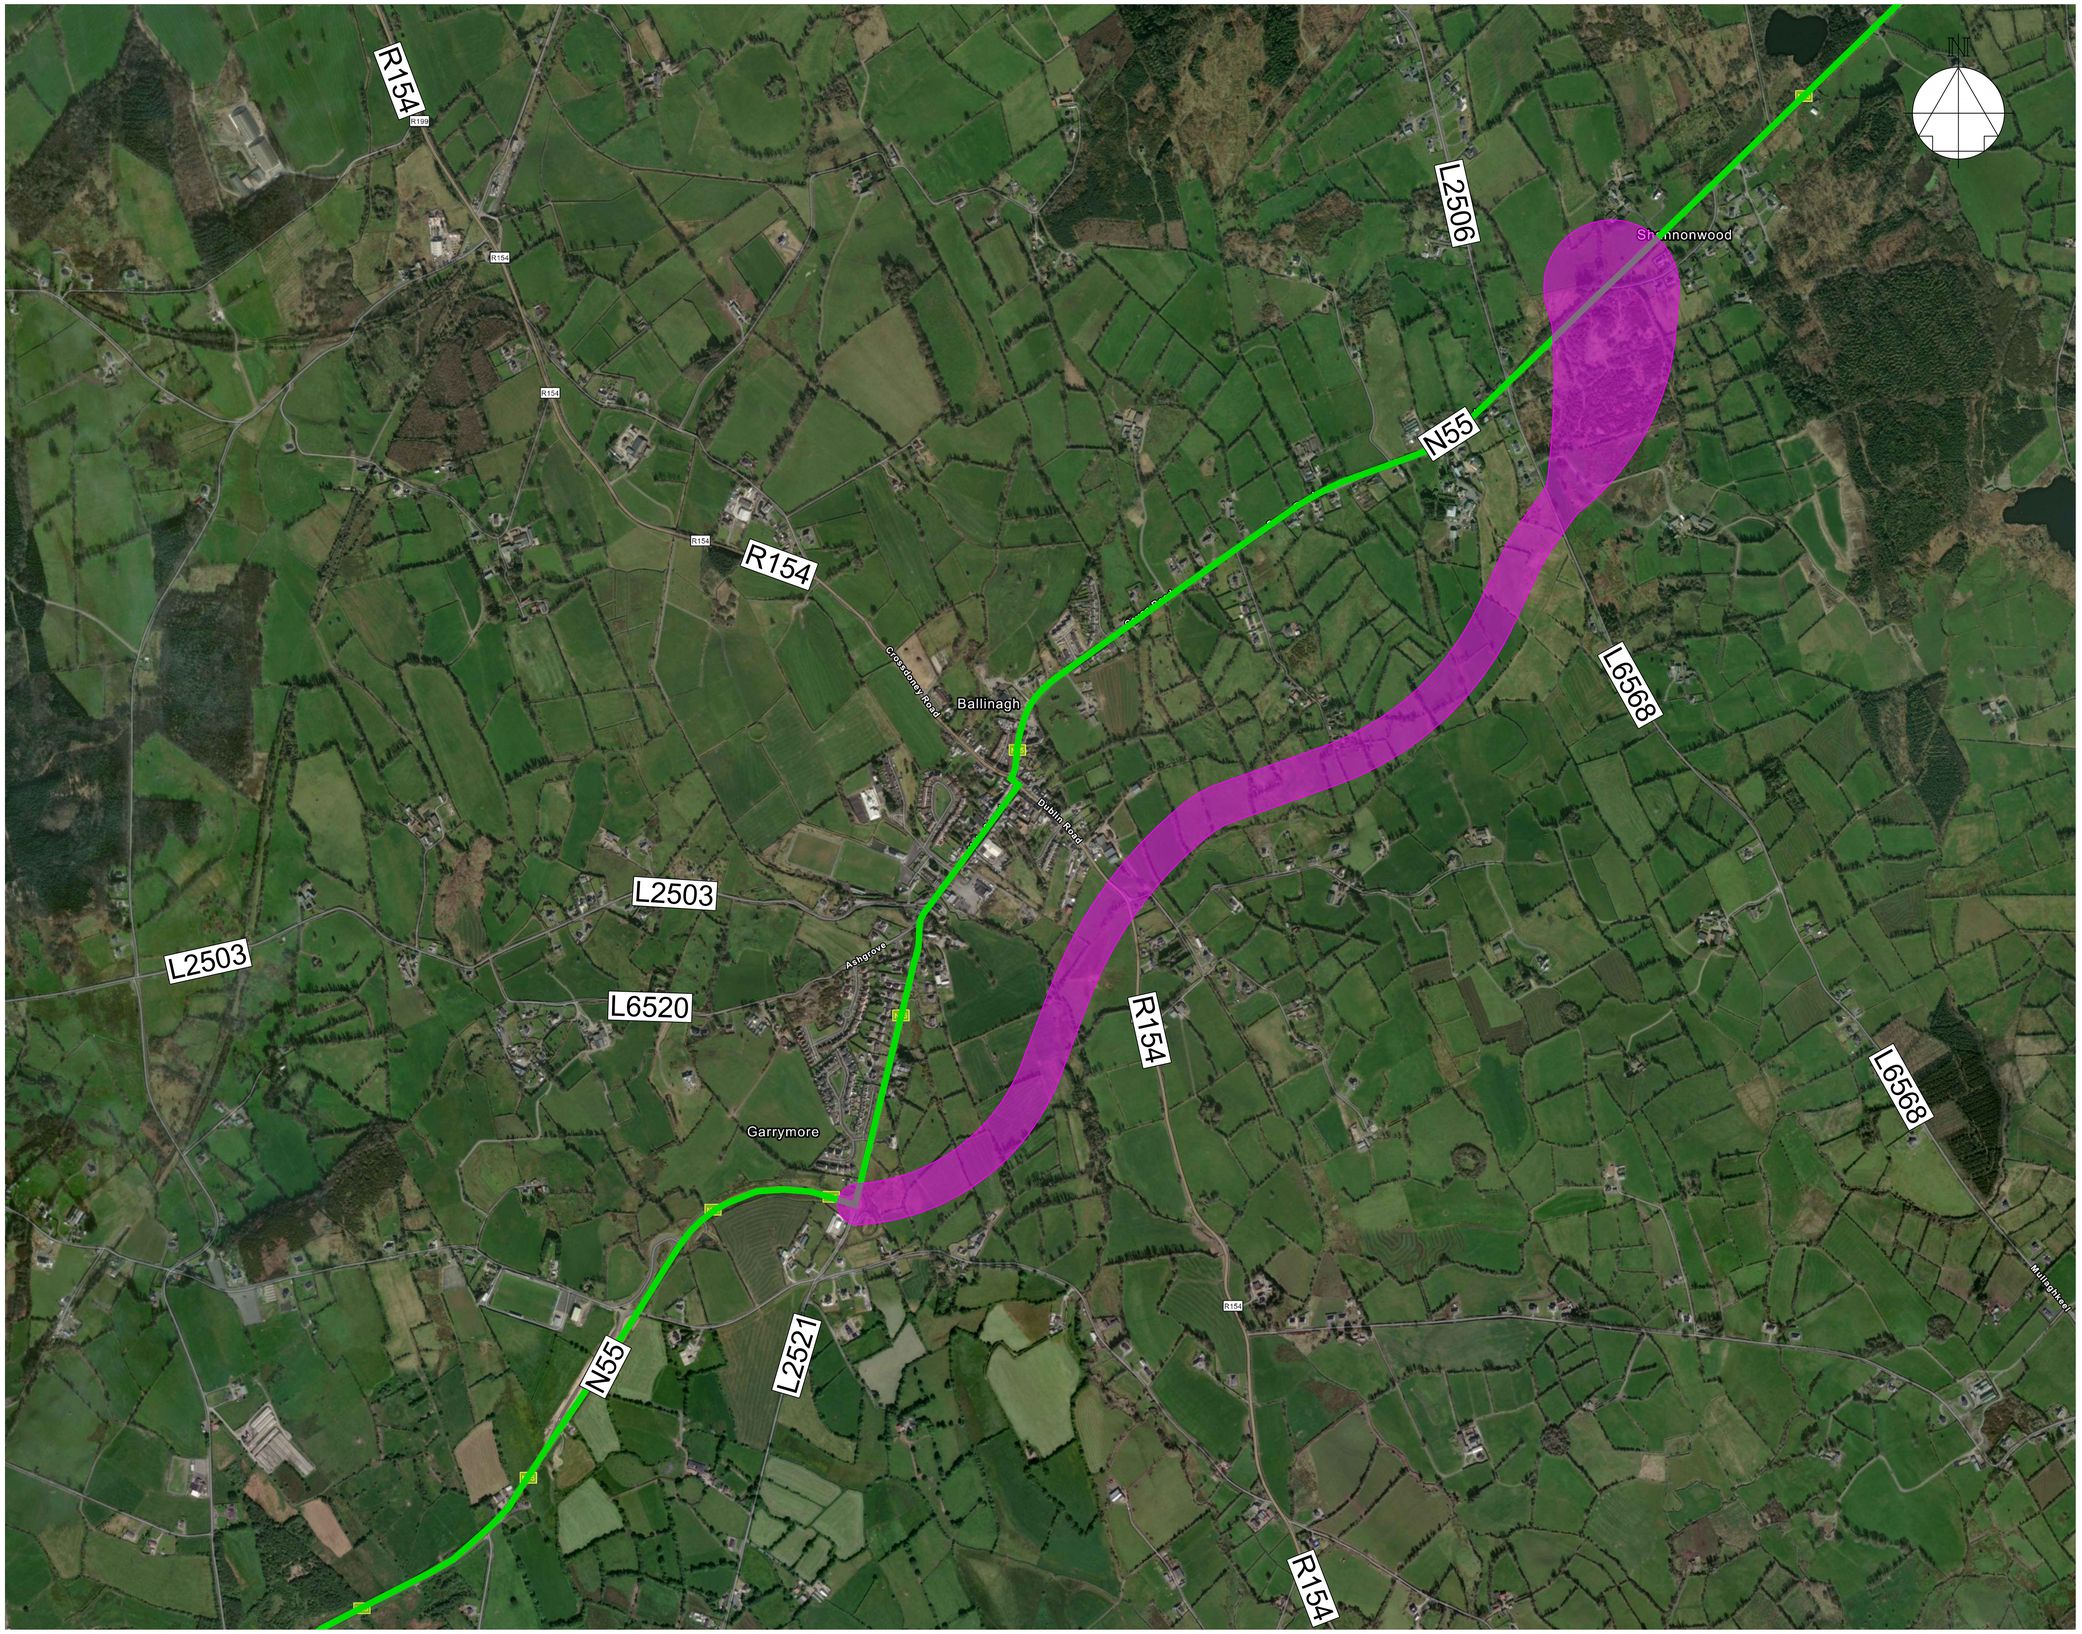


NOTES

1. DO NOT SCALE FROM THIS DRAWING MANUALLY OR ELECTRONICALLY.
2. THIS DRAWING IS TO BE READ IN CONJUNCTION WITH ALL OTHER RELEVANT PROJECT INFORMATION.
3. ALL DATUM LEVELS ARE IN METRES AND DIMENSIONS ARE IN MILLIMETRES UNLESS OTHERWISE STATED.

LEGEND

- EXISTING N55
- 100M WIDE PREFERRED OPTION CORRIDOR

Rev	Date	Amendment Details	Dr'n	Chk'	App'
P01	09.11.26	FIRST ISSUE	AB	FN	PB

This drawing should not be relied on or used in circumstances other than those for which it was originally prepared and for which Sweco UK Limited was commissioned. Sweco UK Limited accepts no responsibility for this drawing to any party other than the person by whom it was commissioned. Any party which breaches the provisions of this disclaimer shall indemnify Sweco UK Limited for all loss or damage arising therefrom.
COPYRIGHT © Sweco 2022

Glandore, 4th Floor
City Quarter
Lapp-s Quay
Cork
T12 Y3ET
Tel: +353 (0)21 206 3920
Web: www.sweco.ie

Client

Project Title

N55 BALLINAGH TRAFFIC RELIEF SCHEME

Drawing Title

PREFERRED OPTION CORRIDOR PINK OPTION

Purpose Of Issue

PRELIMINARY

Status	Status Description
S2	FOR INFORMATION

Drawn	Designed	Checked	Approved
AB	AB	FN	PB

Sheet Size	Scale	Sweco Ref	Revision
A1	1:7500	66500537	P01

Drawing Number

66500537-SWE-ZZ-01-D-TP-3009

0 10 20 30 40 50 60 70 80 90 100

P:\6535\66500537_N55_Ballinagh_Traffic_Relief_Scheme\000\D-Z-0000_Drawings\ 66500537-SWE-ZZ-01-D-TP-3009.dwg