




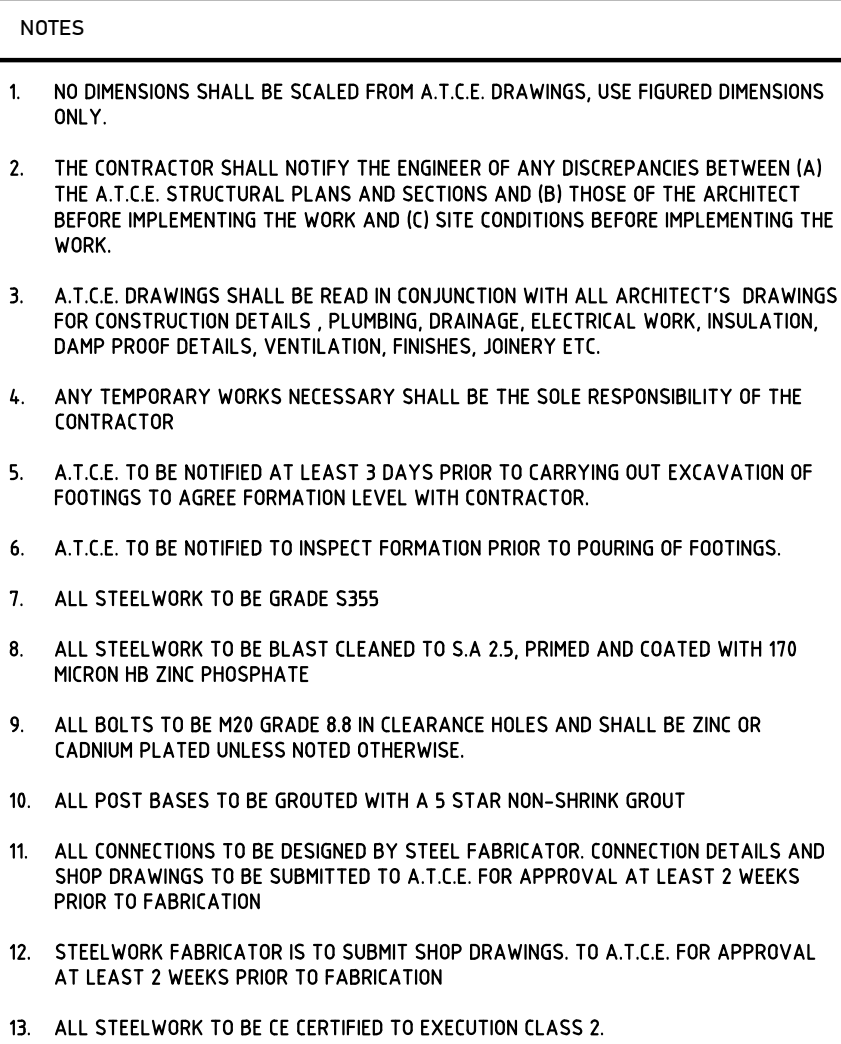

Rialtas
na hÉireann
Government
of Ireland

Tionscadal Éireann
Project Ireland
2040

Ár dTodhchaí
Tuaithé
Our Rural
Future





cavan

Comhairle Ceantae an Chabháin
County Council

P2	19-10-2026	ISSUED FOR PLANNING	EG
P1	03-03-2026	REVISED TO LATEST ARCHITECT'S DRAWINGS	CB
REV.	DATE	DESCRIPTION	APPROVED

COPYRIGHT RESERVED- THIS DRAWING IS NOT TO BE USED FOR A PURPOSE OTHER THAN THAT FOR WHICH IT HAS BEEN ISSUED BY ALAN TRAYNOR CONSULTING ENGINEERS.
NOR IS IT TO BE COPIED OR REPRODUCED IN ANY MANNER WITHOUT WRITTEN CONSENT.



Unit 6, Belturbet Business Park, Creeny, Belturbet, Co.Cavan H14AY94
EL: (+353) 499522236
1st Floor, 67-70 Meath St, Dublin 8 D08XY53
EL: (+353) 19697881
Email: info@alantraynor.com Website: www.alantaynor.com

CLINT	
CAVAN COUNTY COUNCIL	
PROJECT TITLE RENOVATION OF EXISTING DUCKIN STOOL JETTY AT BELTURBET CO. CAVAN	
DRAWING TITLE WALKWAY & JETTY PLAN	
DATE: DECEMBER 2025	DRAWN: CONOR MURPHY
STATUS: CONSTRUCTION	CHECKED: COLM BAXTER
SCALE: 1:100	APPROVED: ALAN TRAYNOR
DRAWING No.	
25-129-200	
	REV. P2