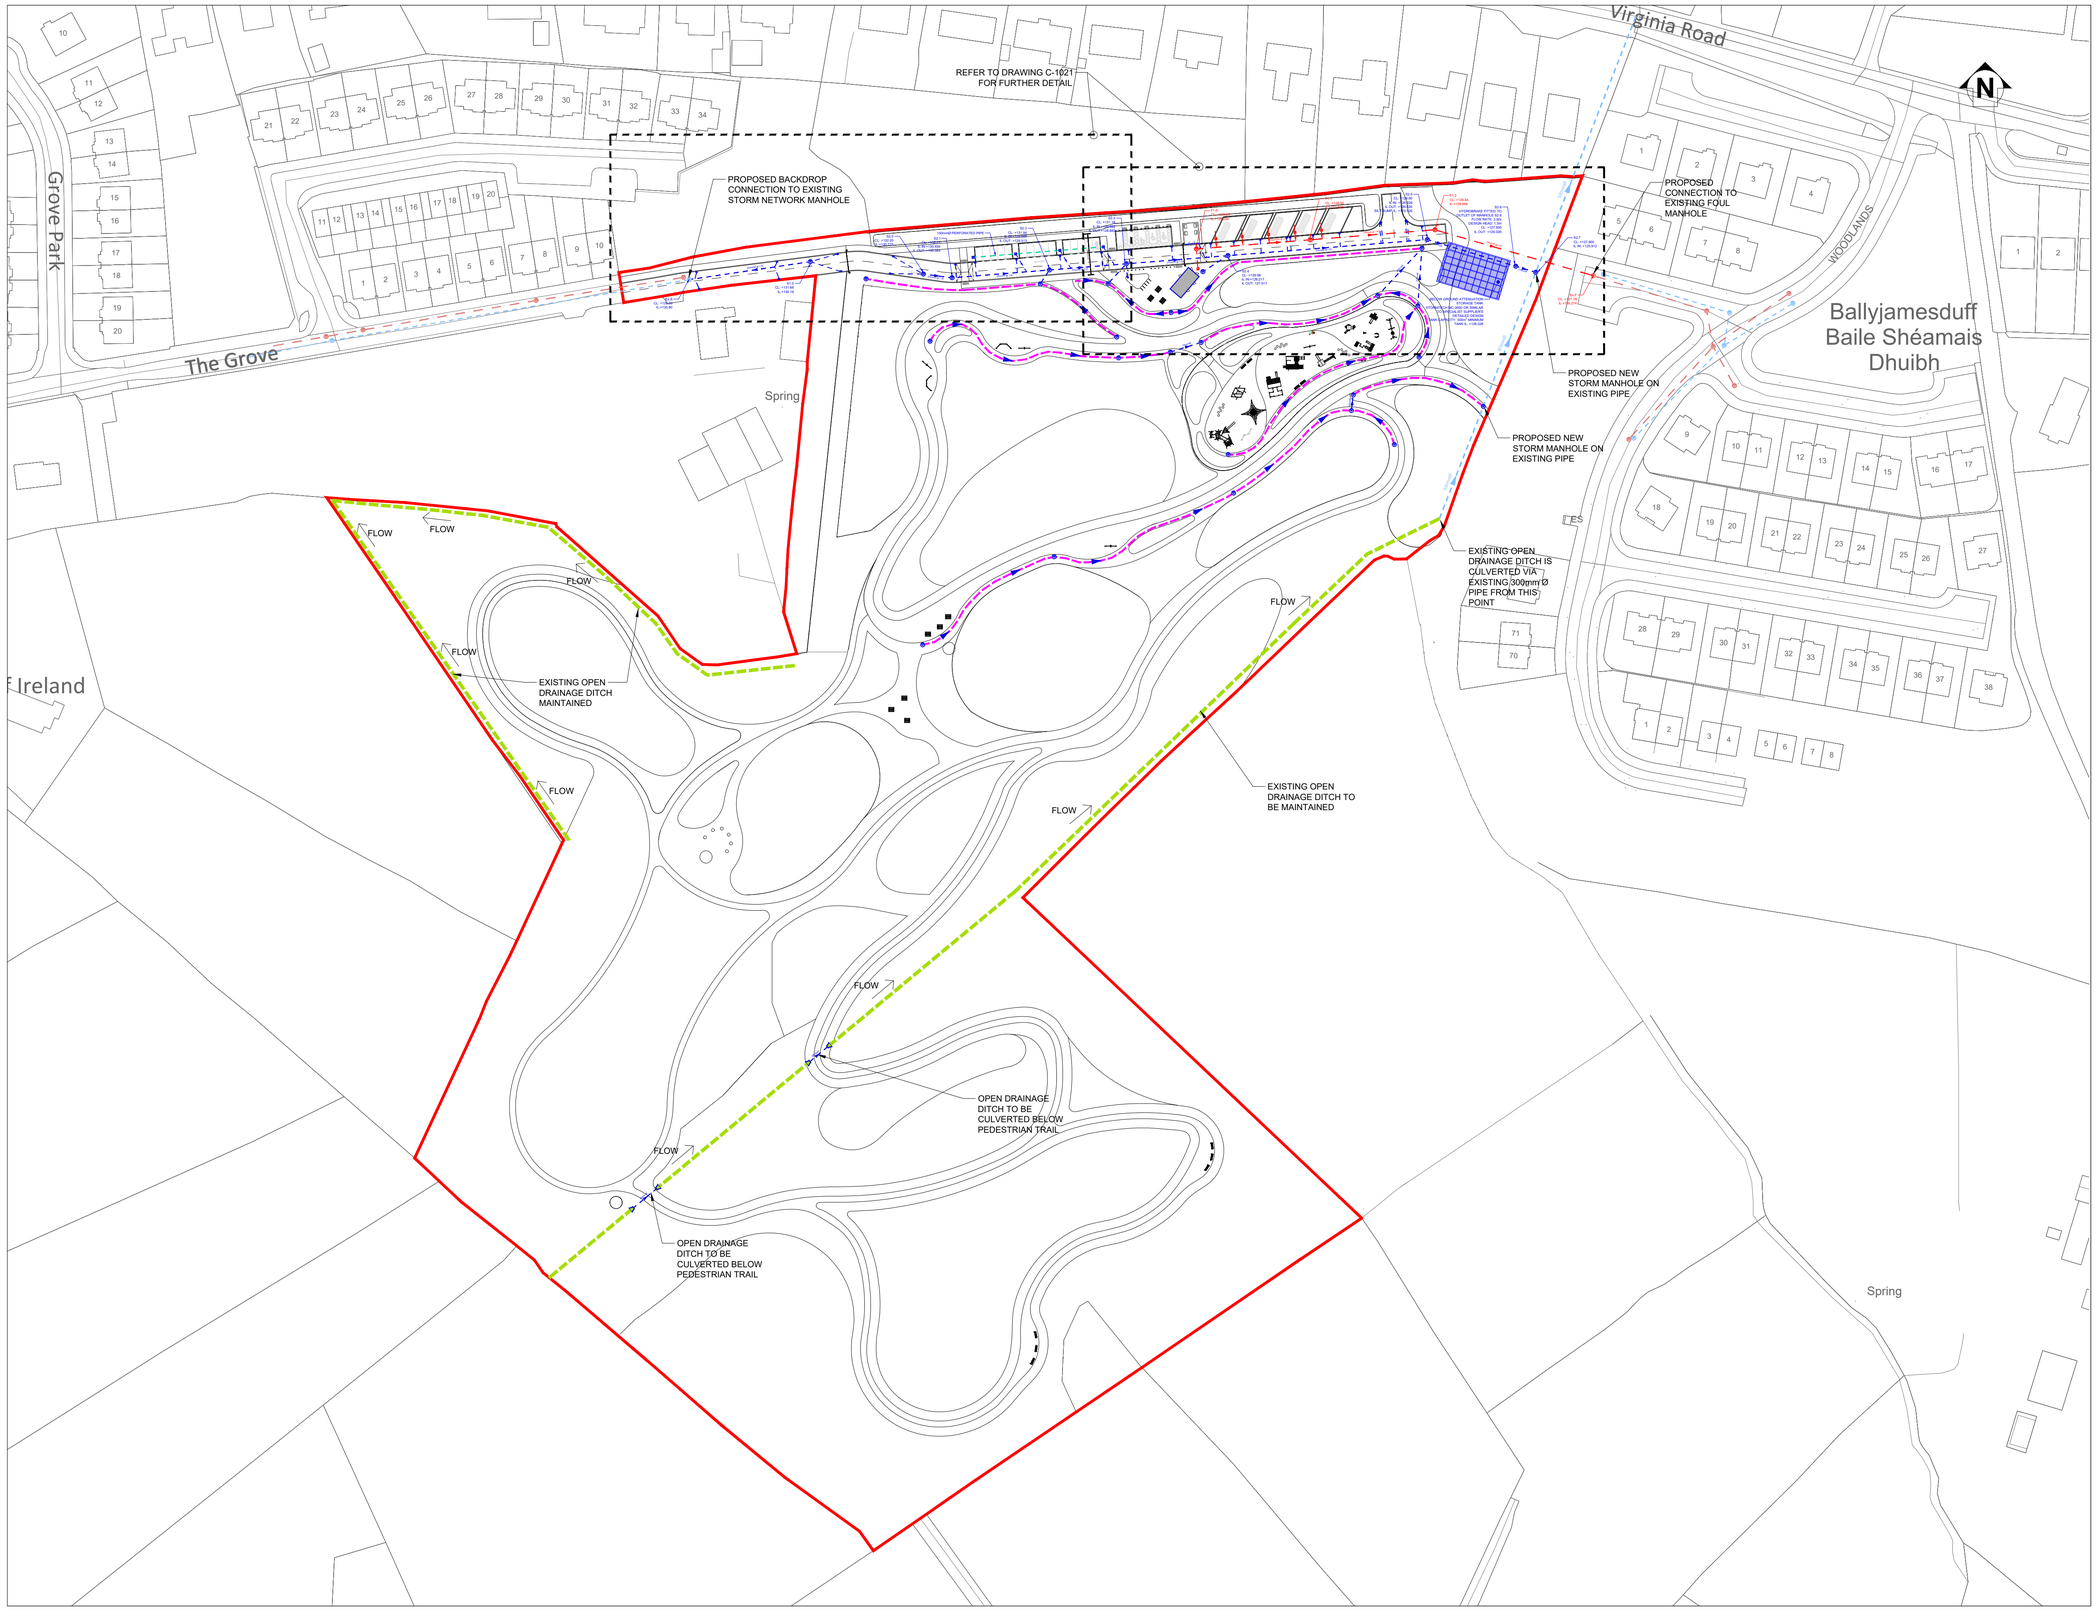

DRAINAGE PLAN LAYOUT - OVERALL SITE

SCALE @ A1: 1:1000
SCALE @ A3: 1:2000

NOTES

1. THIS DRAWING IS TO BE READ IN CONJUNCTION WITH ALL ENGINEERS & ARCHITECT'S DRAWINGS.FIGURED DIMENSIONS ONLY (NOT SCALING) TO BE USED. WHERE A CONFLICT OF INFORMATION EXISTS OR IF IN ANY DOUBT - 'ASK'.
2. CONSULTANTS TO BE INFORMED IMMEDIATELY OF ANY DISCREPANCIES BEFORE WORK PROCEEDS.

DRAINAGE LEGEND

FOUL EXISTING

NON RETURN VALVE · RODDING EYE · RE · SOIL VENT PIPE · PIPE DESCRIPTION · MH ExF1.0 · IC · ACCESS JUNCTION · MANHOLE · INSPECTION CHAMBER · BIGT · BACK INLET GULLEY TRAP · PIPE LINE WITH DETAILS & FLOW DIRECTION

FOUL PROPOSED

NON RETURN VALVE · RODDING EYE · RE · SOIL VENT PIPE · SVP · BROADS TRAP · RE · MH F1.0 · IC · 100mm Ø @ 1:100 · ACCESS JUNCTION · MANHOLE · INSPECTION CHAMBER · BIGT · BACK INLET GULLEY TRAP · PIPE LINE WITH DETAILS & FLOW DIRECTION

SURFACE EXISTING

NON RETURN VALVE · RAIN WATER PIPE · ROAD GULLEY · RWP · MH ExS1.0 · IC · PIPE DESCRIPTION · ACCESS JUNCTION · MANHOLE · INSPECTION CHAMBER · RWP + BIGT · PIPE LINE WITH DETAILS & FLOW DIRECTION · RAIN WATER PIPE AND BACK INLET GULLEY TRAP

SURFACE PROPOSED

NON RETURN VALVE · DRAINAGE CHANNEL · RAIN WATER PIPE · RWP · ROAD GULLEY · MH S1.0 · IC · PIPE DESCRIPTION · ACCESS JUNCTION · MANHOLE · INSPECTION CHAMBER · PIPE LINE WITH DETAILS & FLOW DIRECTION · HEADWALL

100mmØ PERFORATED PIPE DRAINING PERMEABLE PAVING SUBBASE

NEW FILTER DRAIN - CL505 STONE-FILLED TRENCH 1m DEEP x 0.75m WIDE WITH 150mmØ PERFORATED LAND DRAIN PIPE

EXISTING OPEN DRAINAGE DITCH TO BE RETAINED

NOTE: ALL WASTEWATER DRAINAGE WORKS TO BE CARRIED OUT STRICTLY IN ACCORDANCE WITH UISCE EIREANN'S LATEST STANDARD DETAILS AND CODES OF PRACTICE.

ISSUE	DATE	DESCRIPTION	DRN / ORIG	P.E. / P.D.
PL1	21.05.26	ISSUED FOR PLANNING	PS / PS	POD / MH

DRAWING STAGE: **PLANNING**

BM BARRETT MAHONY
Dublin Office:
Sandwith House, 52-54 Lower Sandwith Street, Dublin 2, Ireland.
Tel: (01) 677 3200 Fax: (01) 677 3164
London Office:
5th Floor, Mill House, 8 Mill Street, London SE1 2BA, United Kingdom
Tel: (0044) 20 3750 3530
Consulting Engineers, Civil . Structural . Project Management.E-mail: bmce@bmce.ie Web: www.bmce.ie

Cavan County Council · Comhairle Contae an Chabháin · Ár dTodhchaí Tuaithe Our Rural Future · Rialtas na hÉireann Government of Ireland · Tionscadal Éireann Project Ireland 2040

CLIENT: **CAVAN COUNTY COUNCIL**

PROJECT TITLE: **CORNAHILT, BALLYJAMESDUFF, CO. CAVAN**

BM PROJECT No.: **25.263**

MODEL REFERENCE · MODEL REV. · SUITABILITY

DRAWING TITLE: **DRAINAGE PLAN LAYOUT OVERALL SITE**

DRAWING No.: **25263-BMD-ZZ-XX-DR-C-1020**

ISSUE: **PL1**